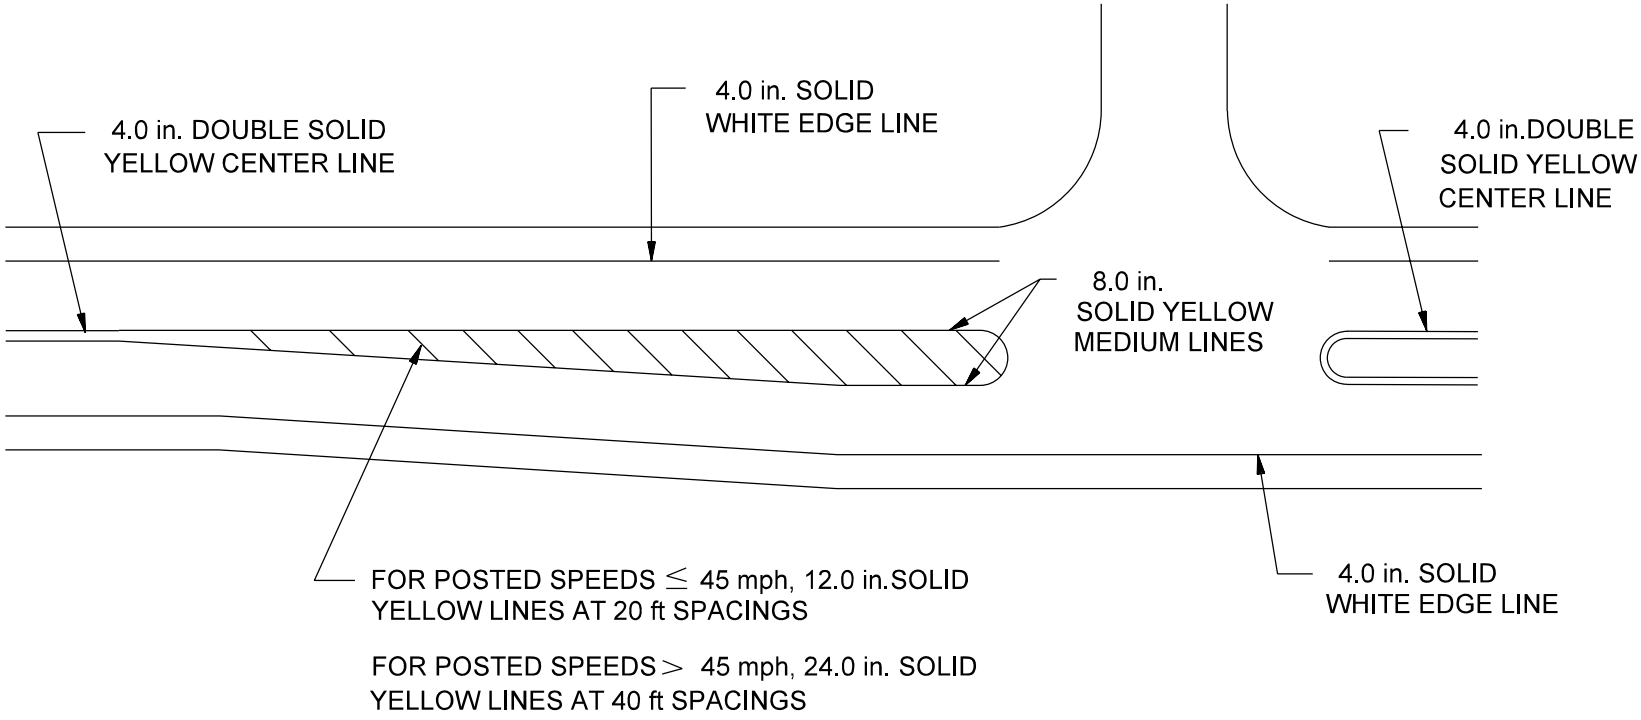

CHANNELIZED ISLAND MARKINGS
(Flush or Raised Corrugated Elongated Islands)

Figure 76-2M