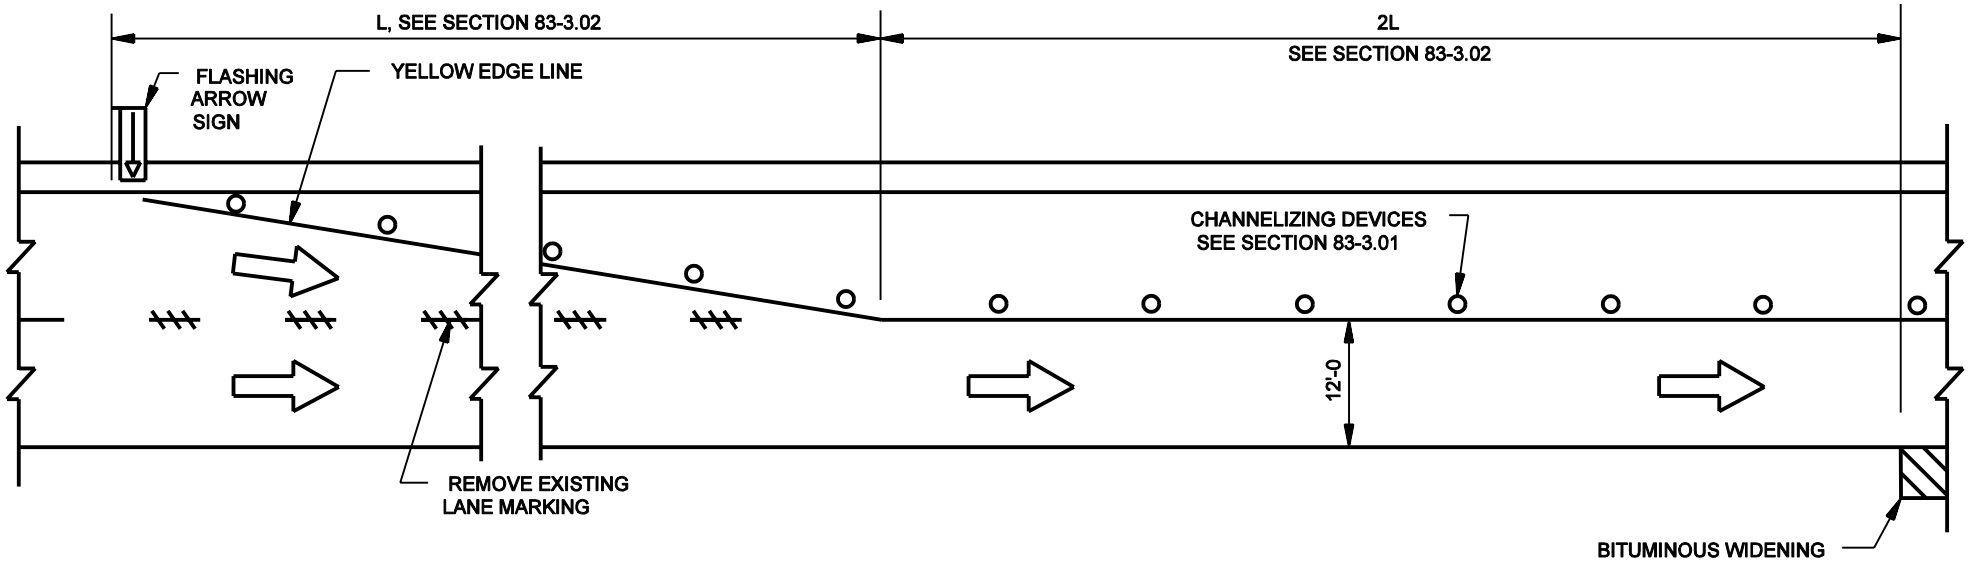

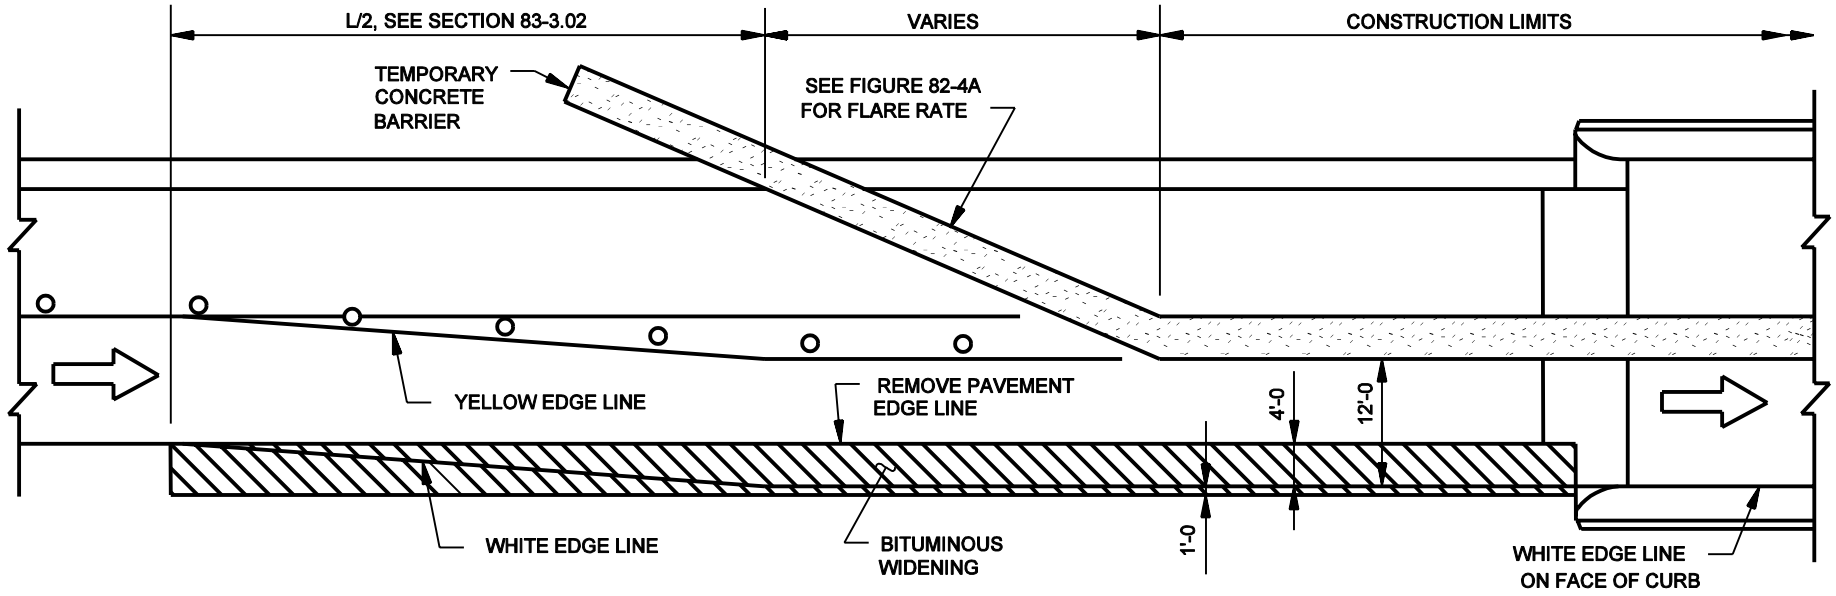

LANE CLOSURES ON BRIDGES

Figure 82-6A