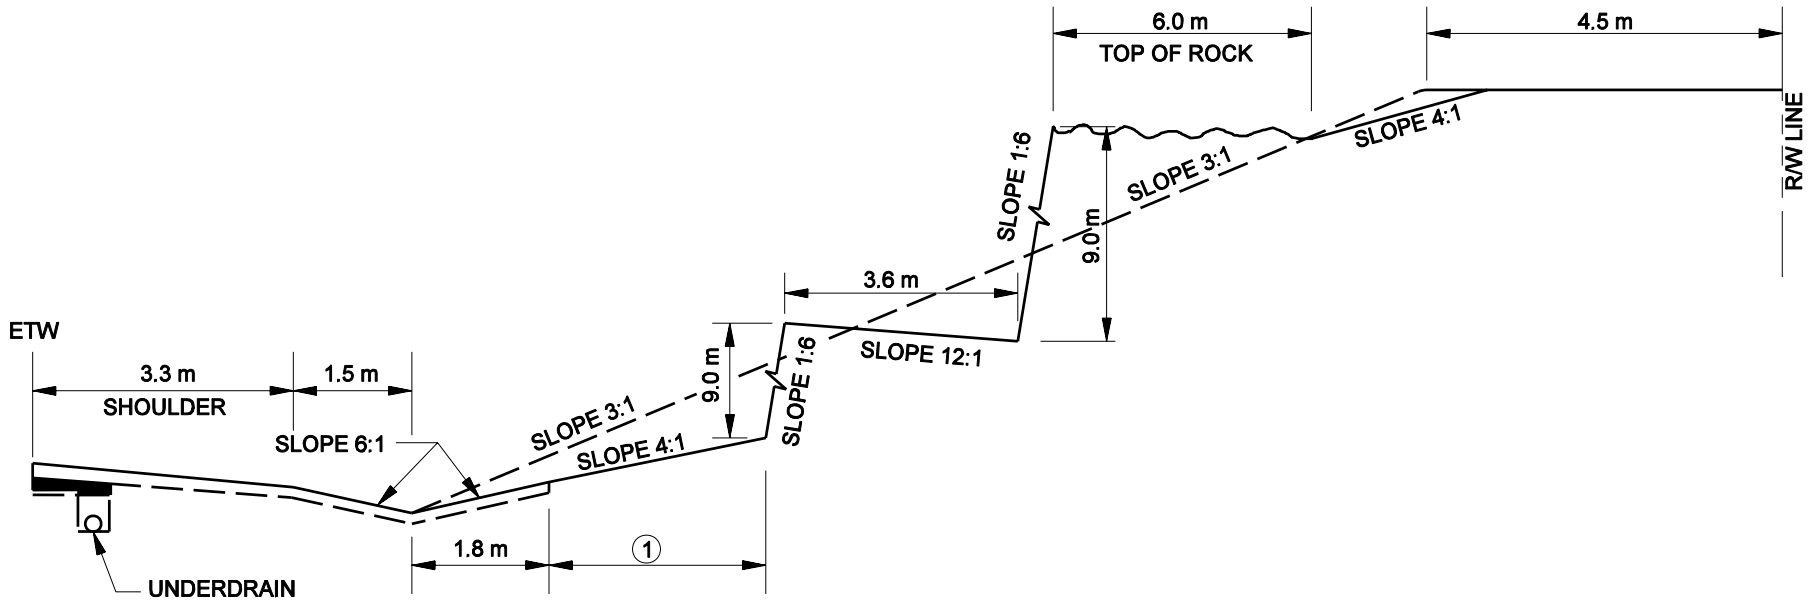

① See Chapter Forty-nine for the applicable clear zone criteria or Chapter Fifty-five for the applicable obstruction-free zone criteria.

TYPICAL ROCK CUT BENCHING
(≥ 3.O m)

Figure 18-2G