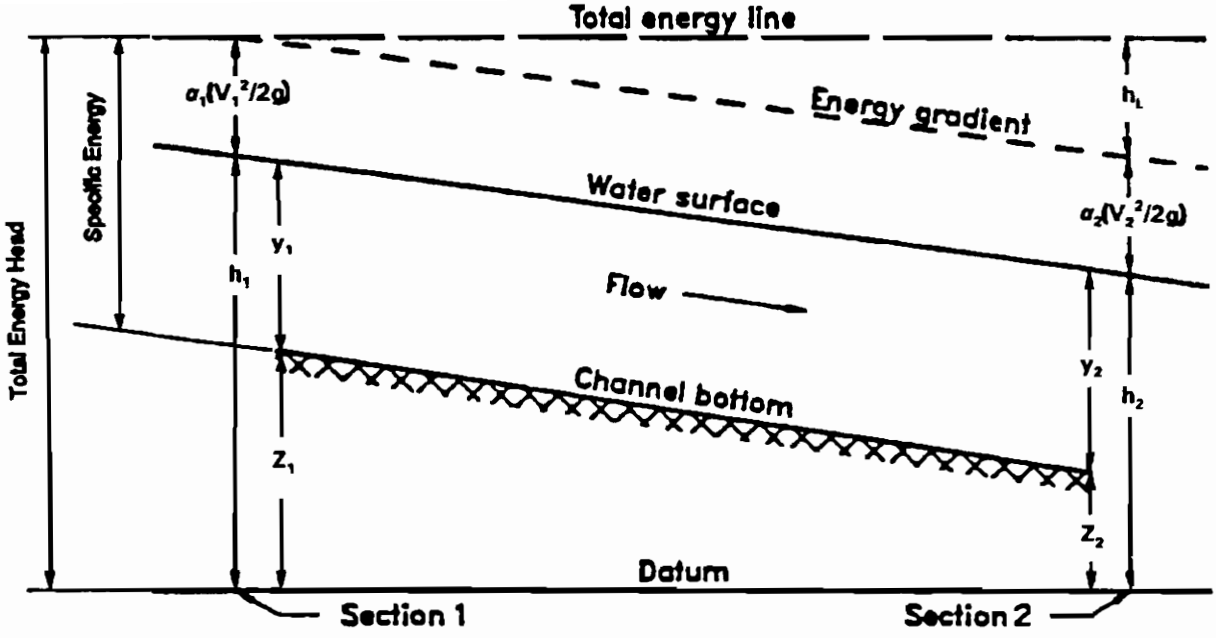

Note: See Figure 30-1A for a definition of terms.

TERMS IN THE ENERGY EQUATION

Figure 30-4C