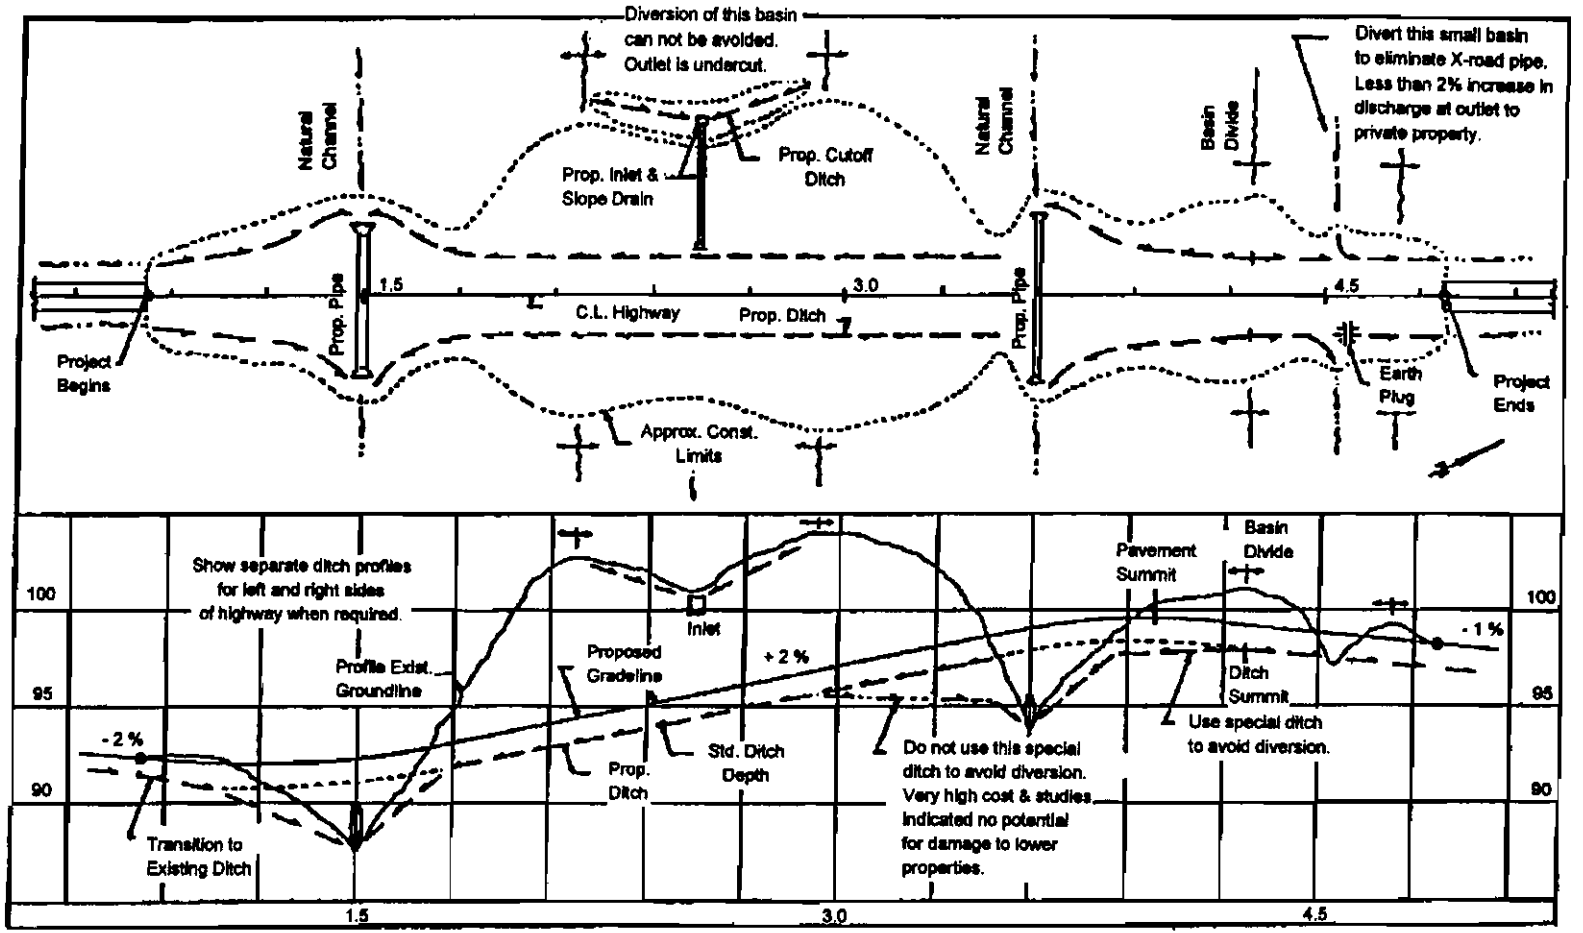

SAMPLE ROADSIDE CHANNEL

Figure 30-6A