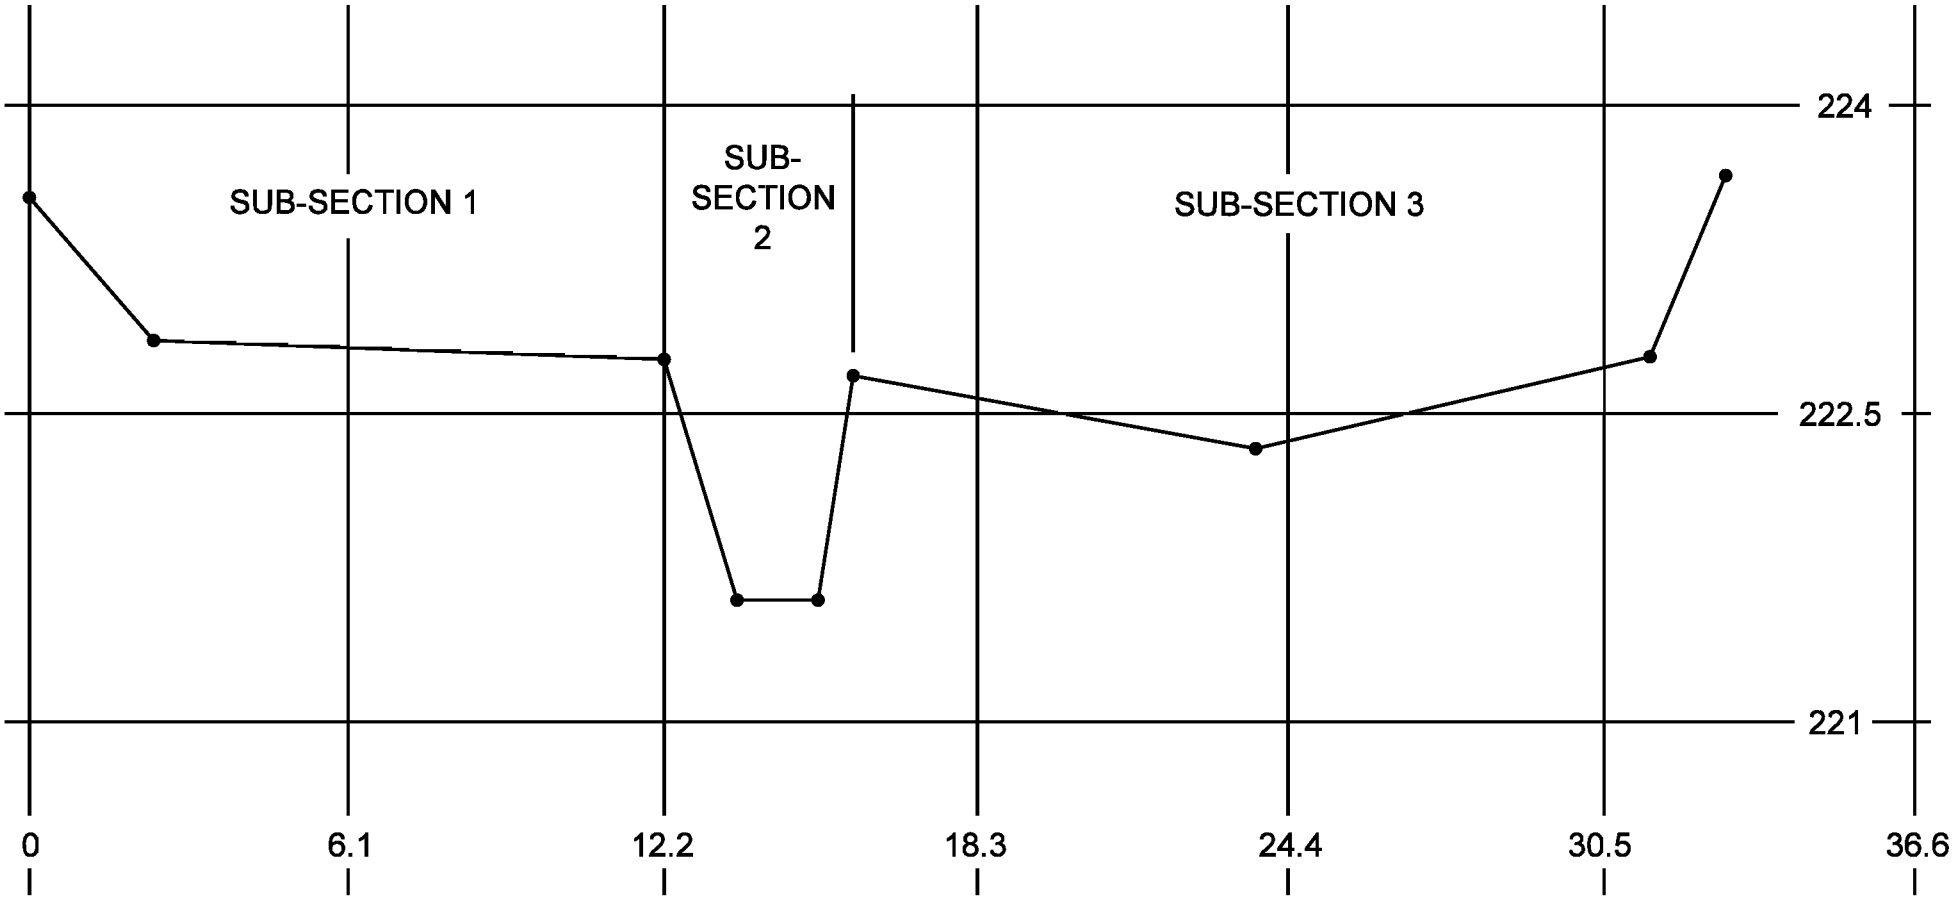

STREAM CROSS-SECTION "A" FOR EXAMPLE 30-8.1

Figure 30-8.2