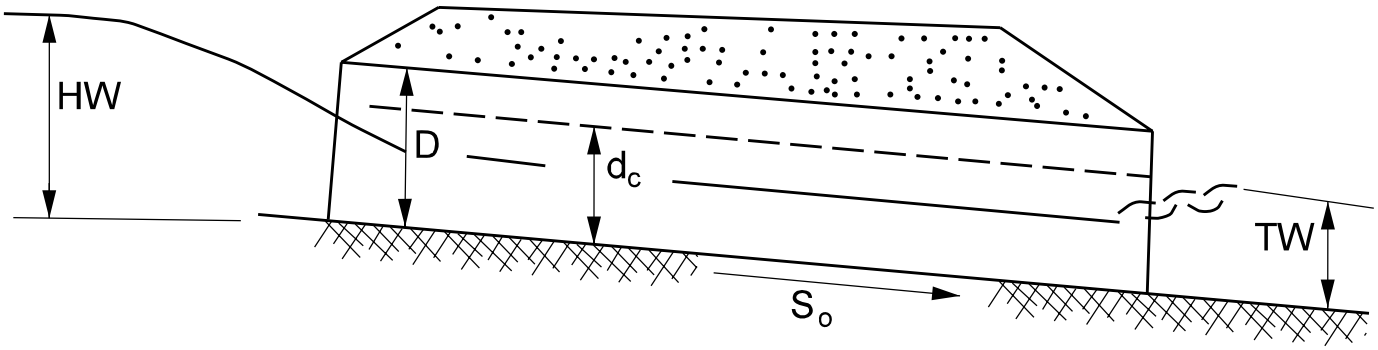

FLOW TYPE I

Figure 31-5B