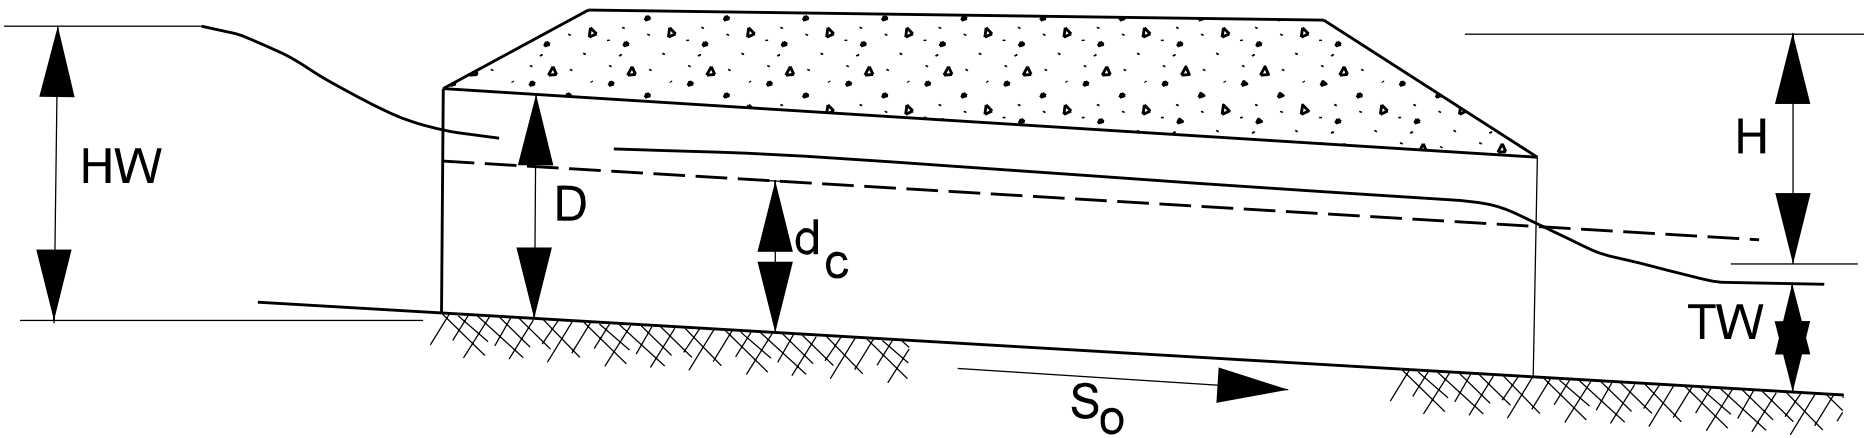

FLOW TYPE II, TW < d_C

Figure 31-5G