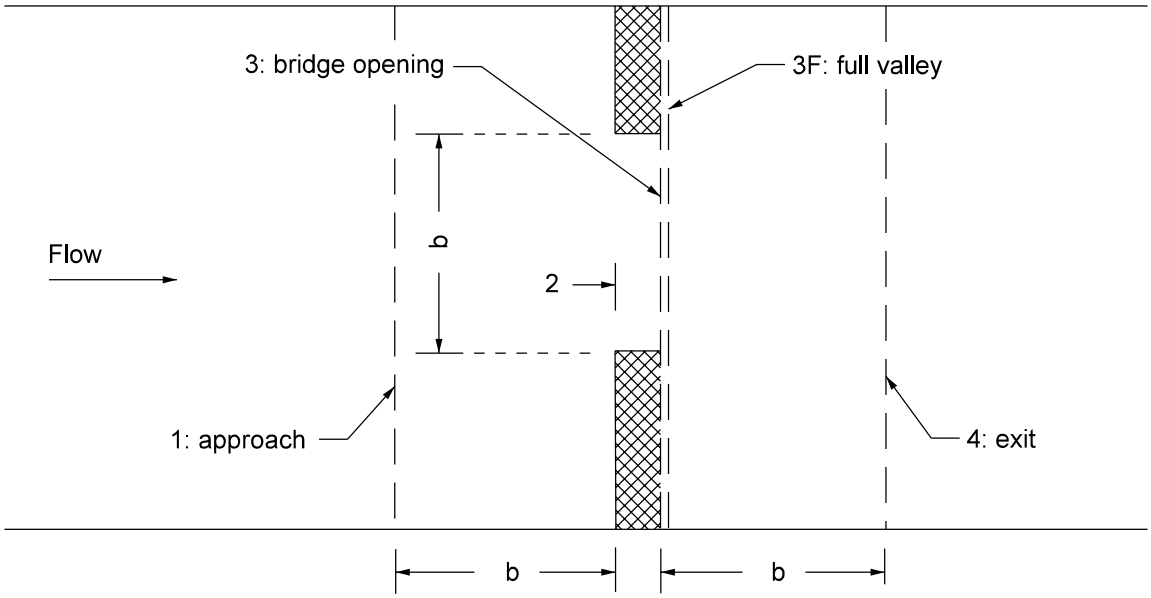

a) without spur dikes

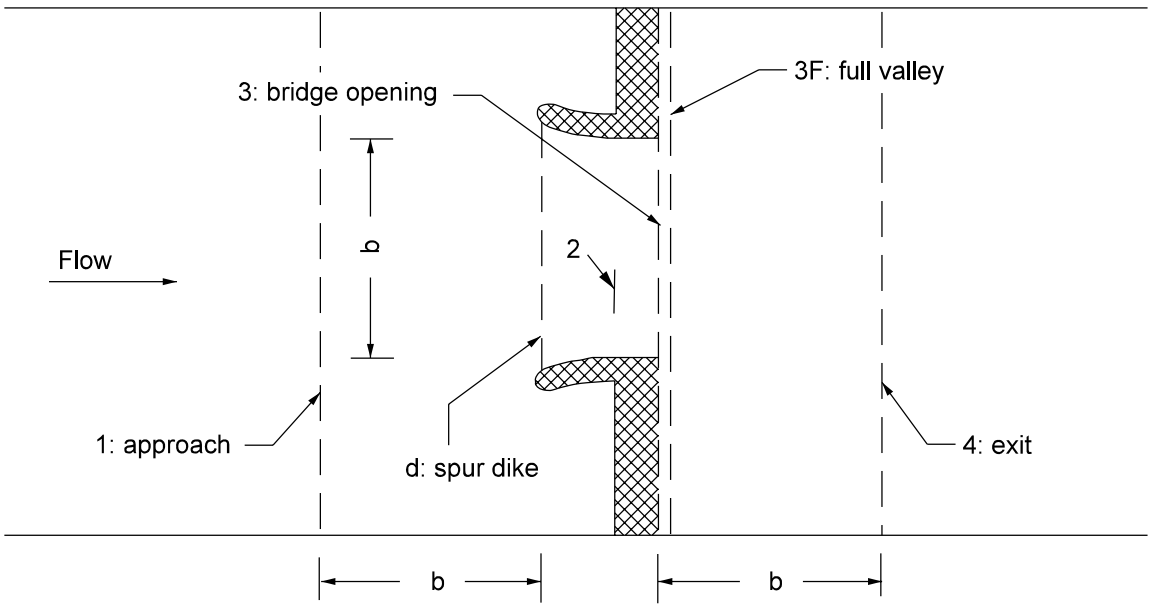

b) with spur dikes

CROSS SECTION LOCATIONS FOR STREAM CROSSING
WITH A SINGLE WATERWAY OPENING

Figure 32-4C