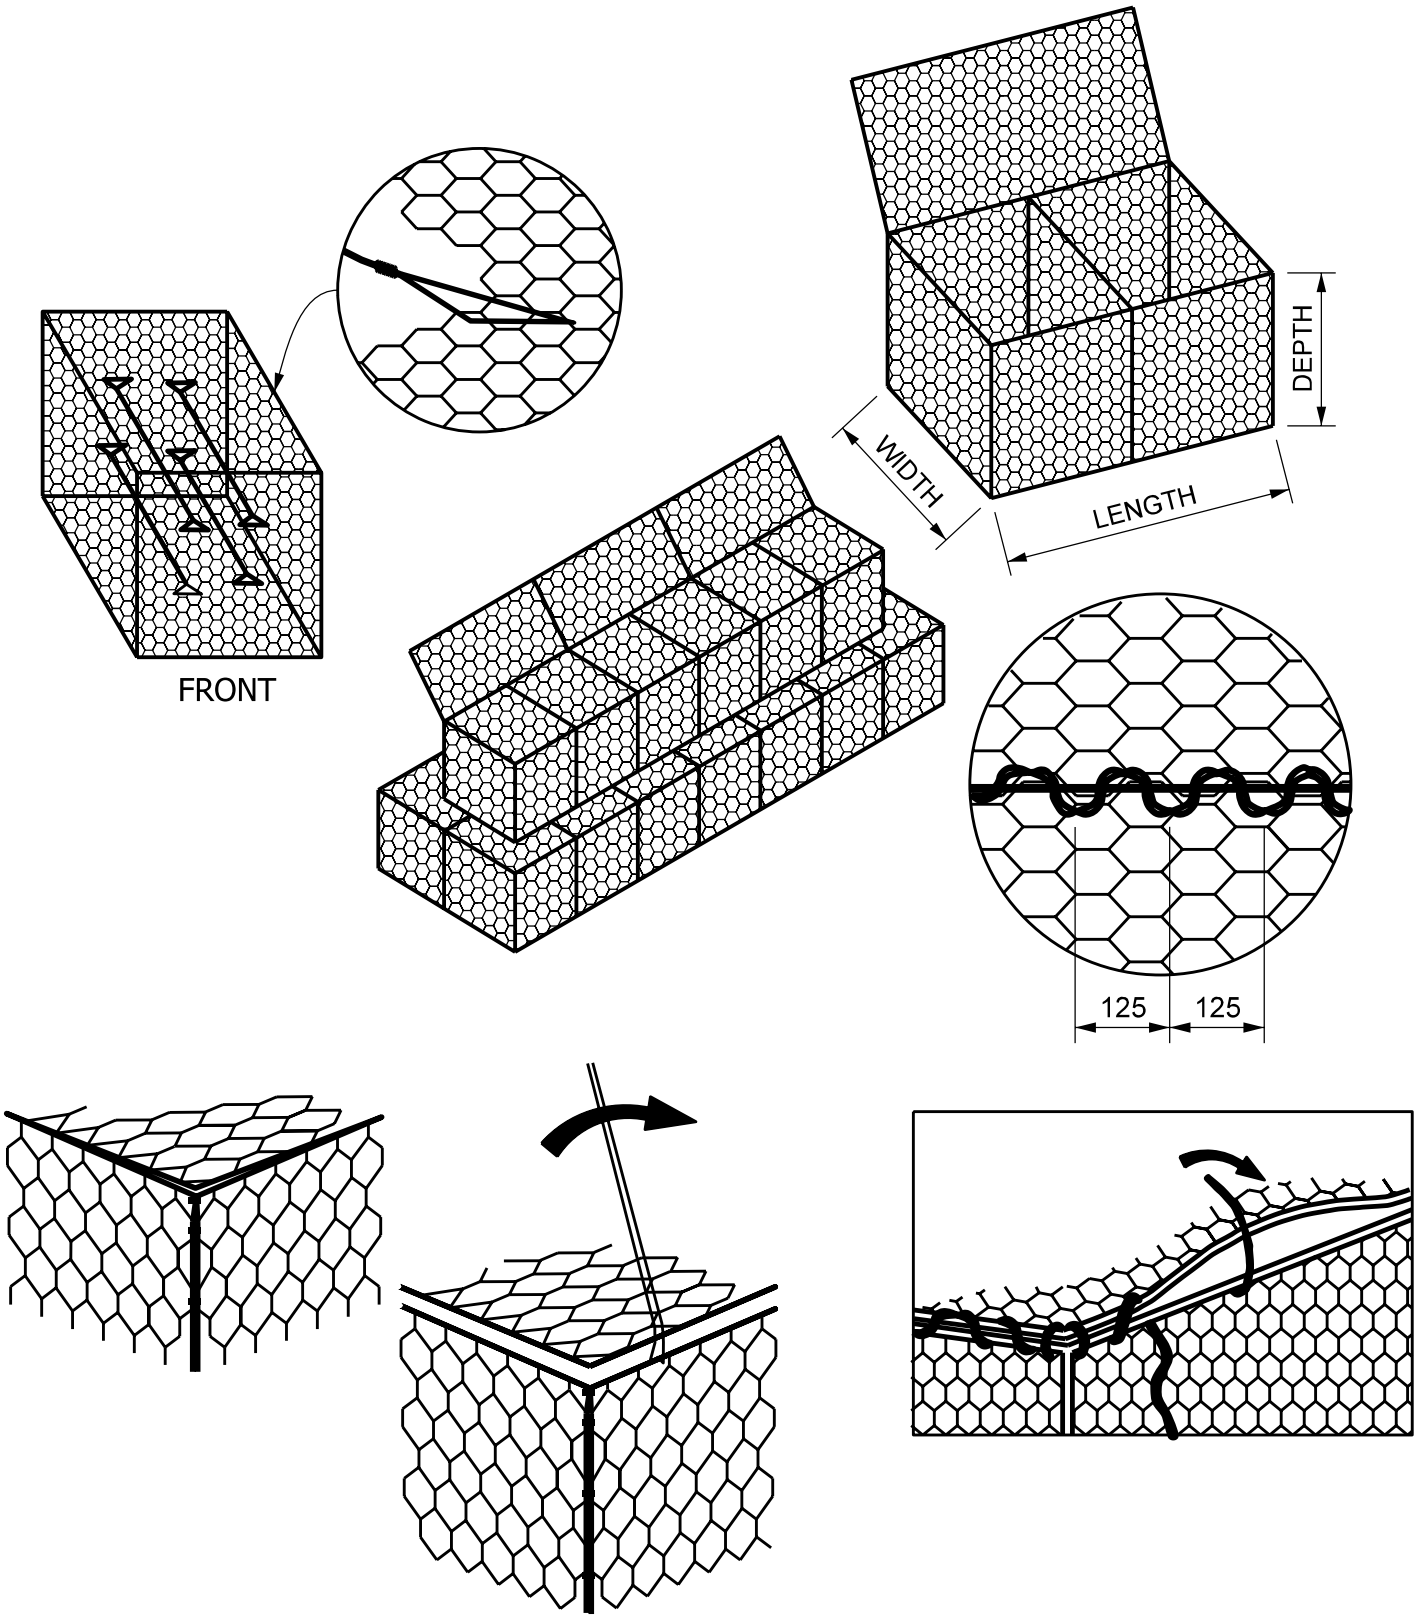

GABION BASKET FABRICATION

Figure 38-6JJ