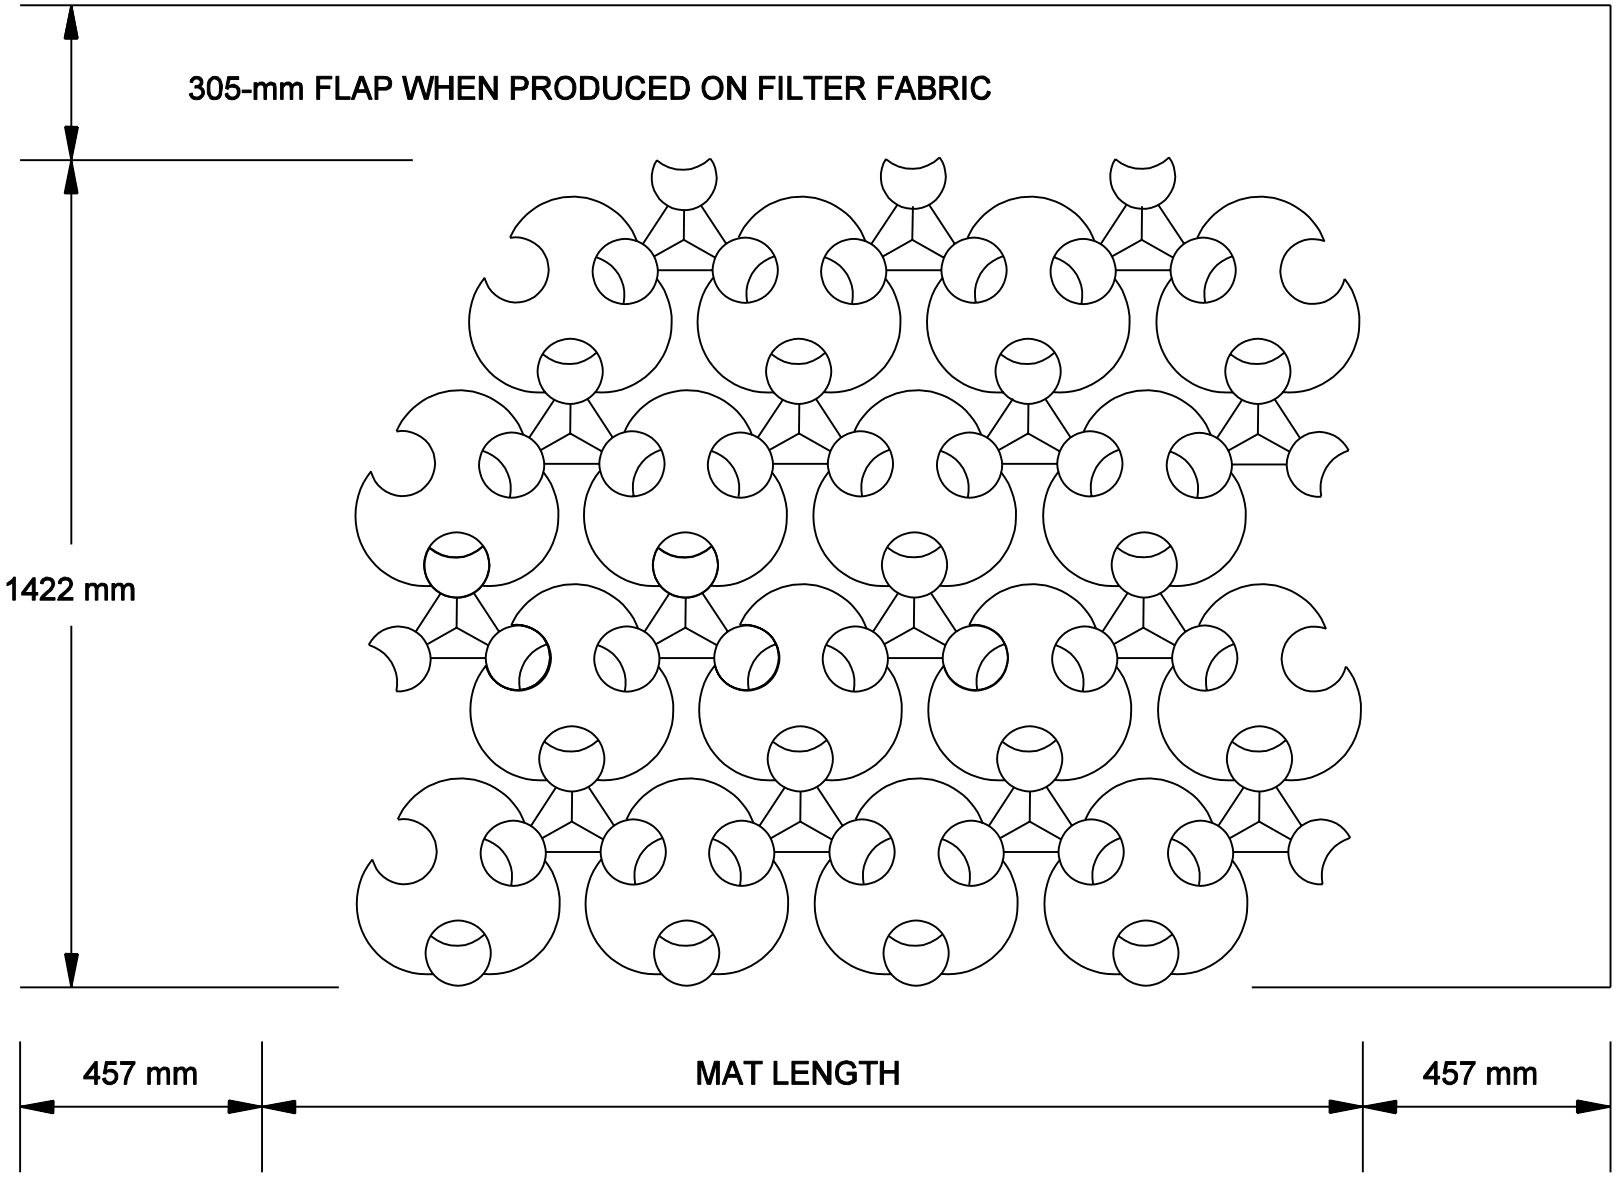


# TRI-LOCK REVETMENT

Figure 38-6OO