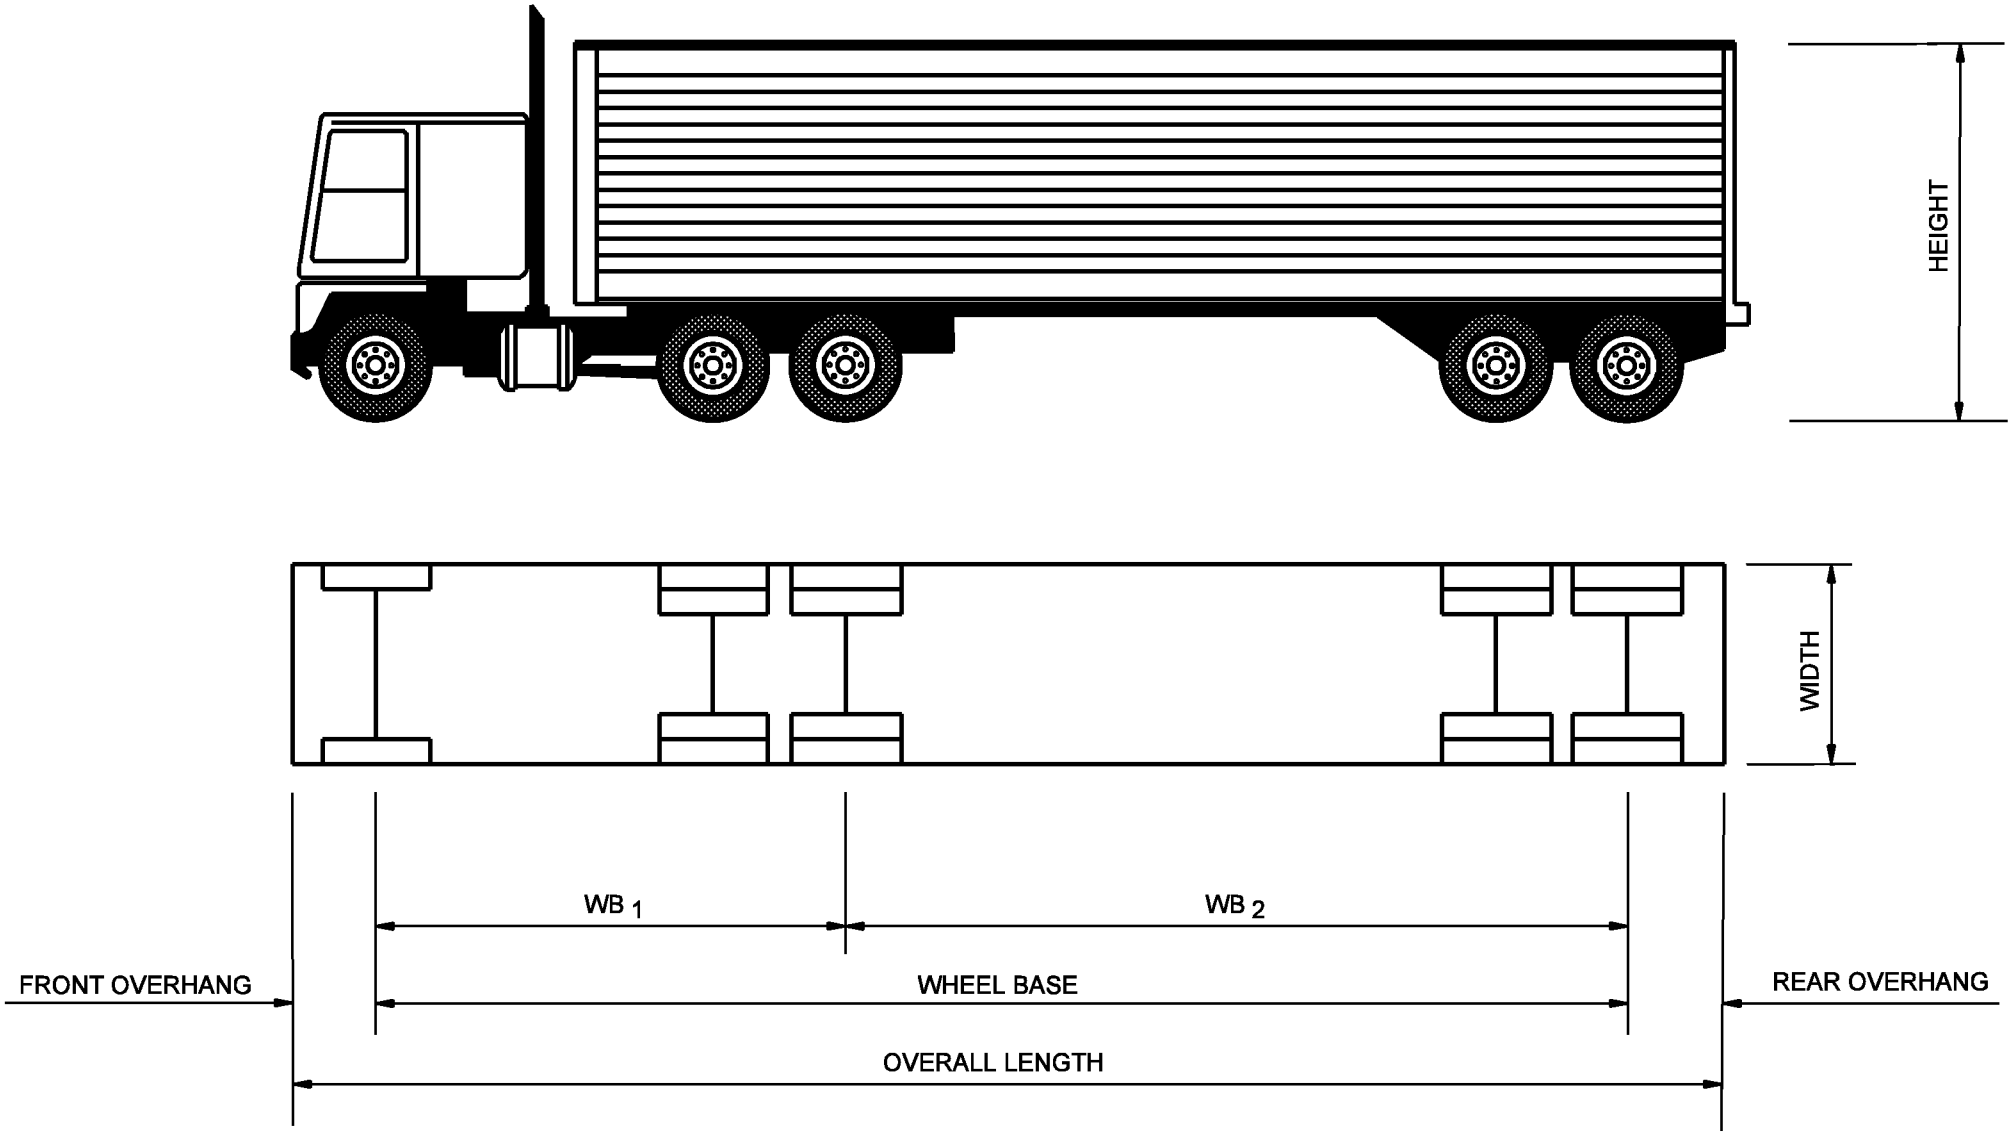

BASIC DIMENSIONS OF DESIGN VEHICLE
(Combination Truck A)

Figure 40-4B