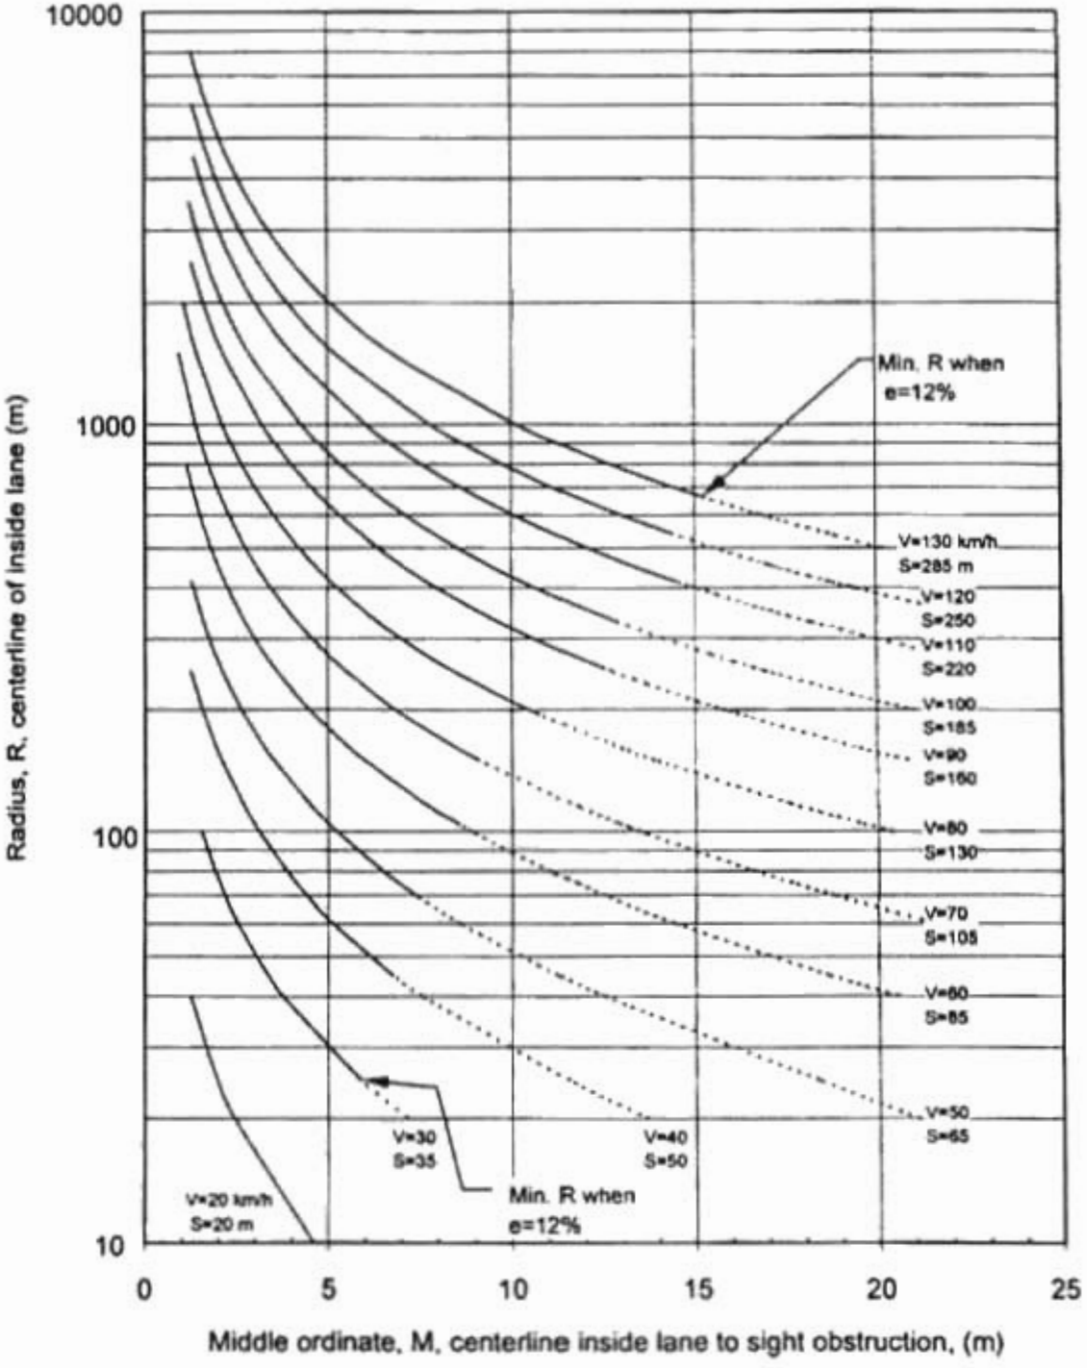

SIGHT DISTANCE AT HORIZONTAL CURVES

Figure 43-4A