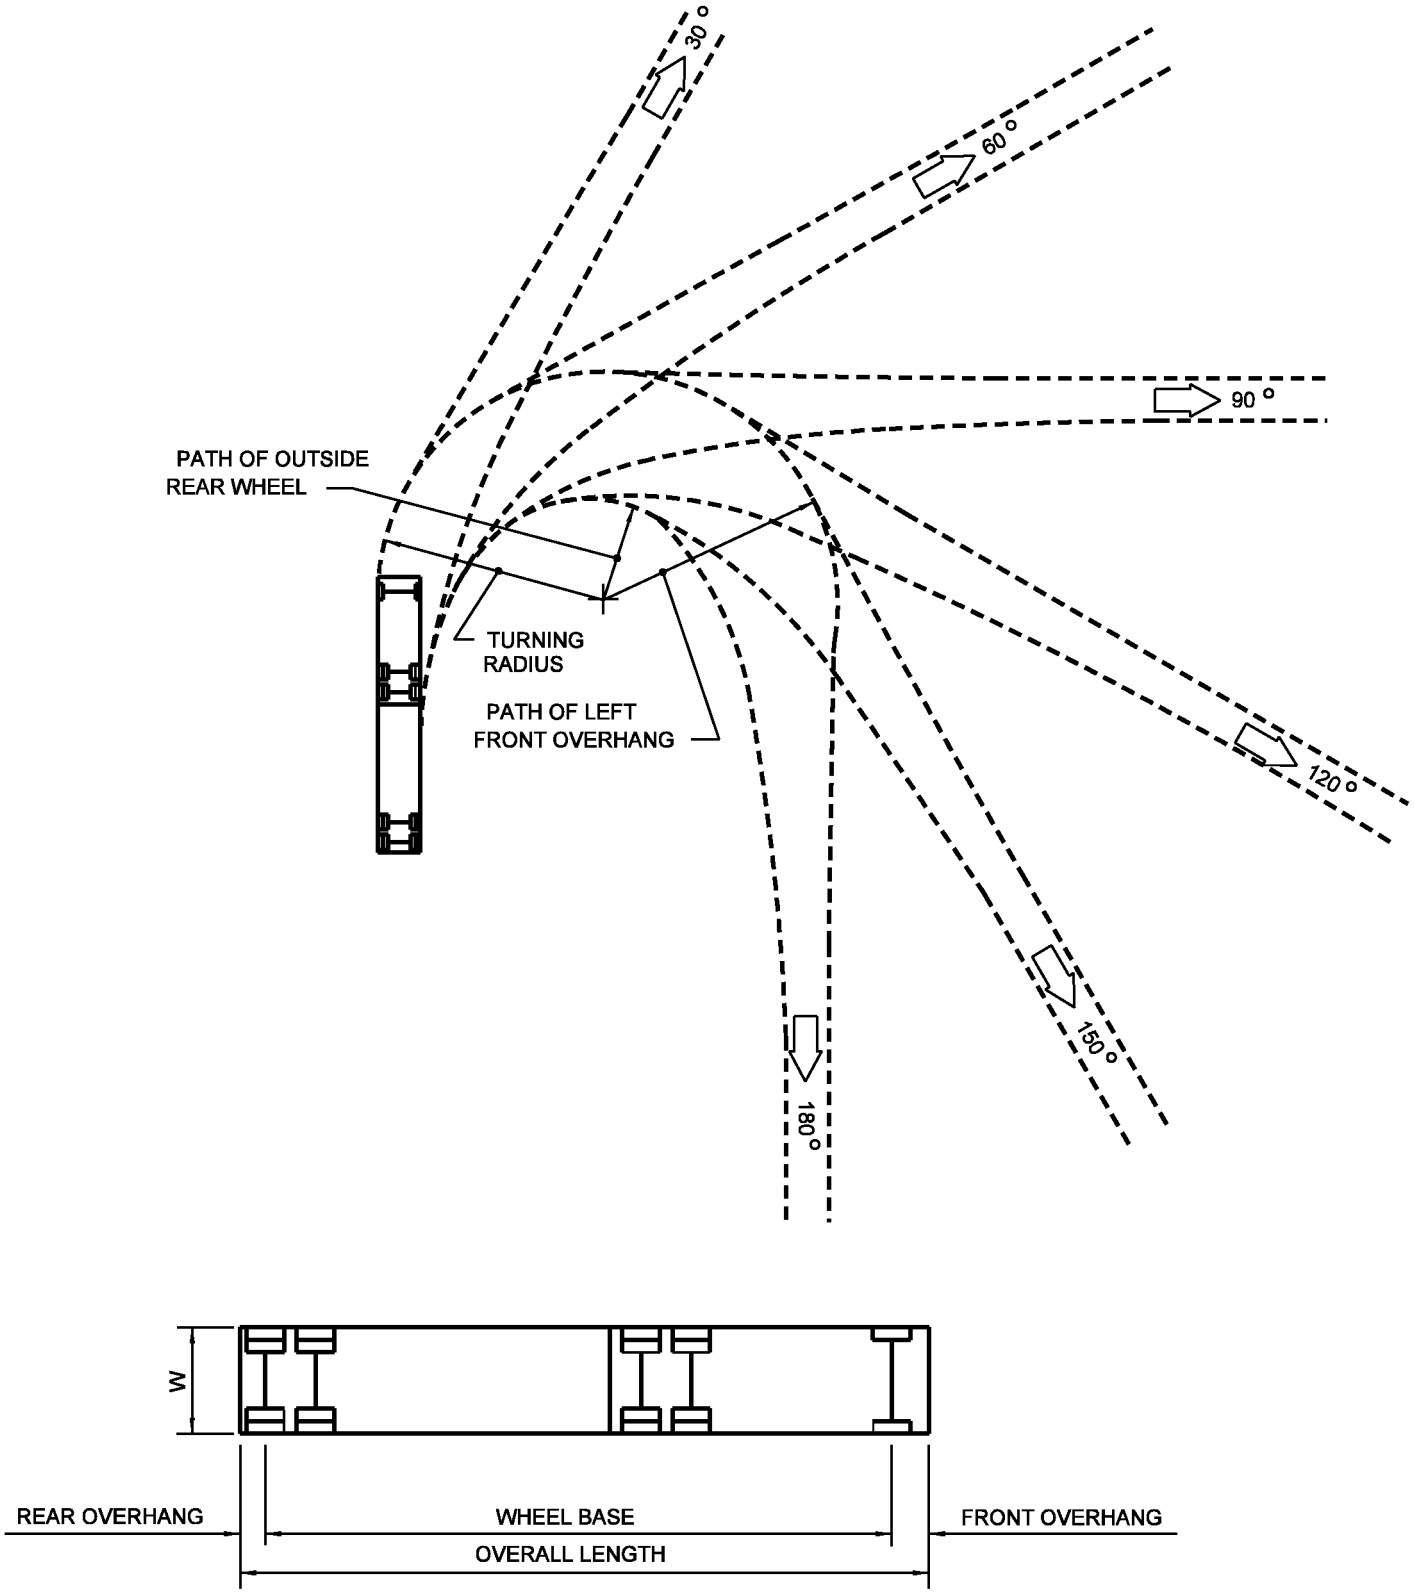

TYPICAL SEMITRAILER COMBINATION DESIGN VEHICLE

Figure 46-1D