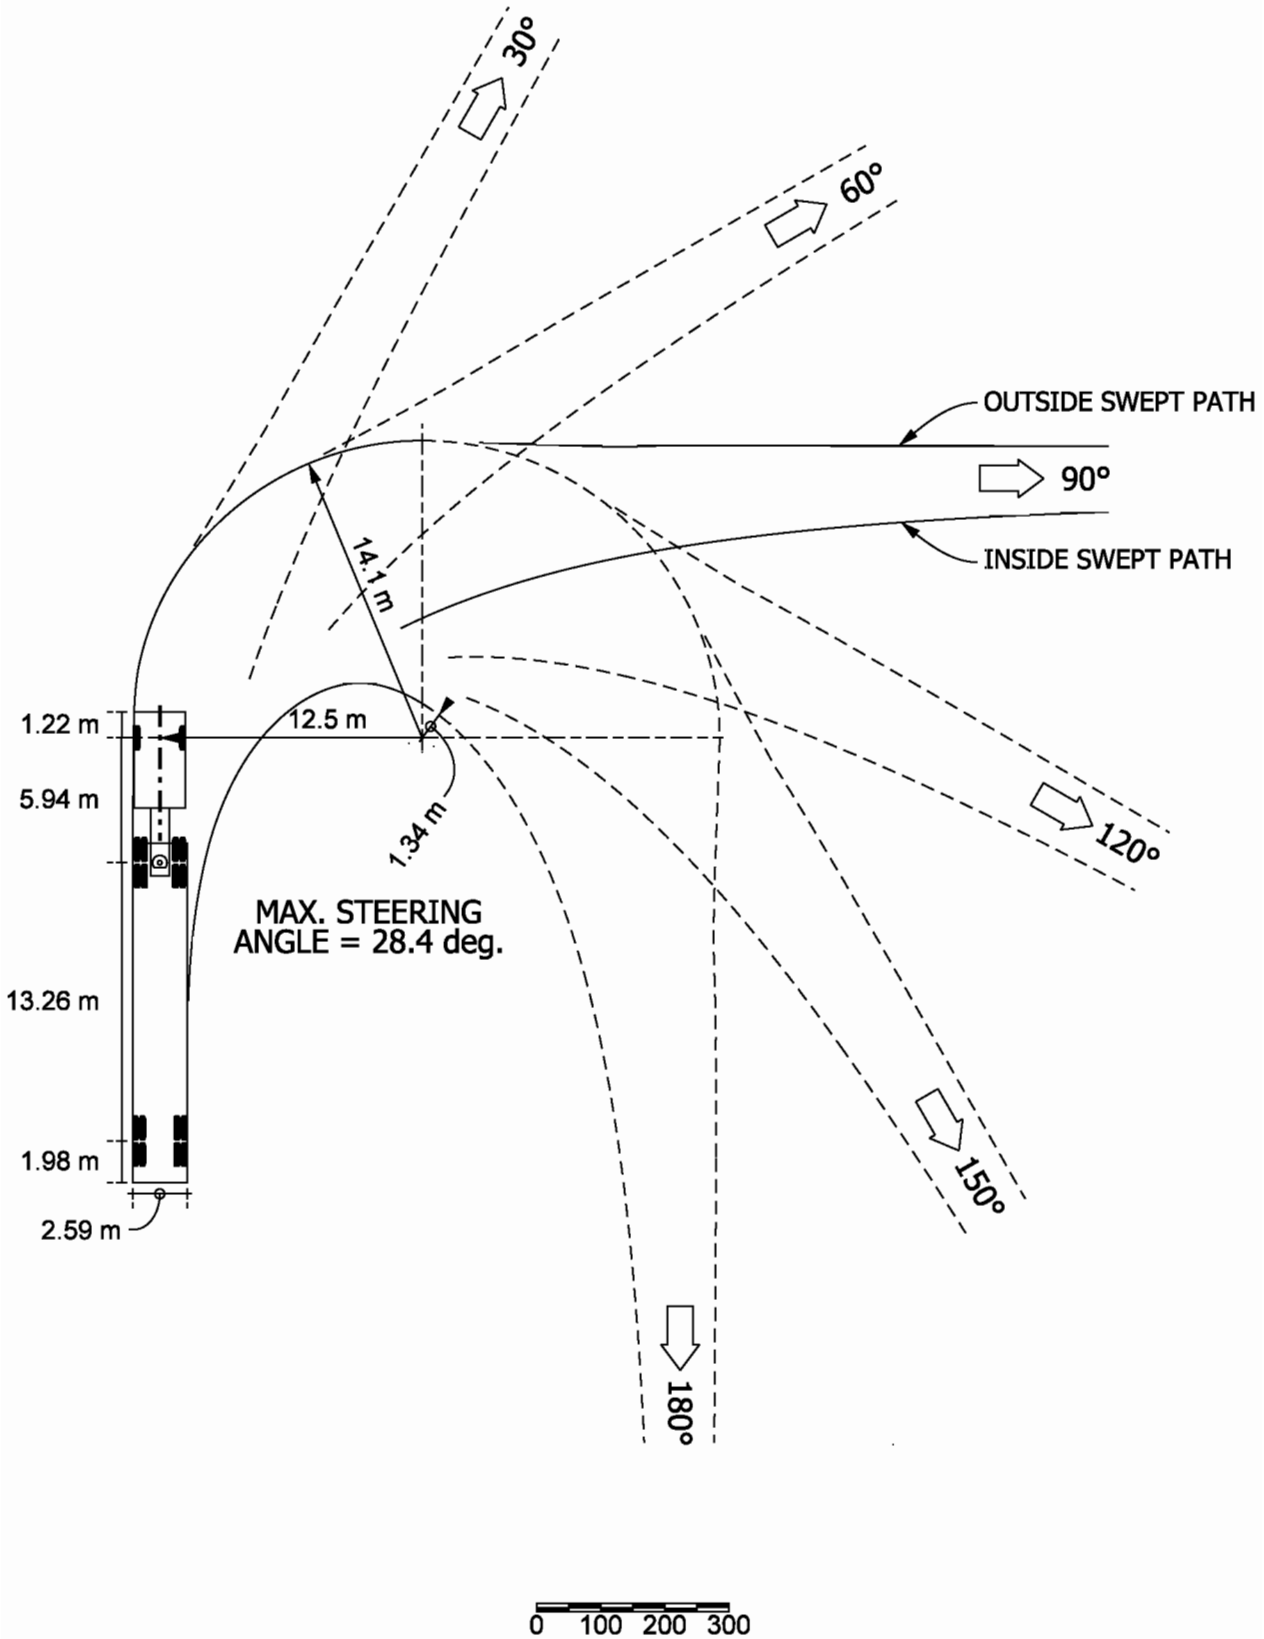

WB-20 (IDV)- DESIGN VEHICLE
(1:300 SCALE)

Figure 46 -12K