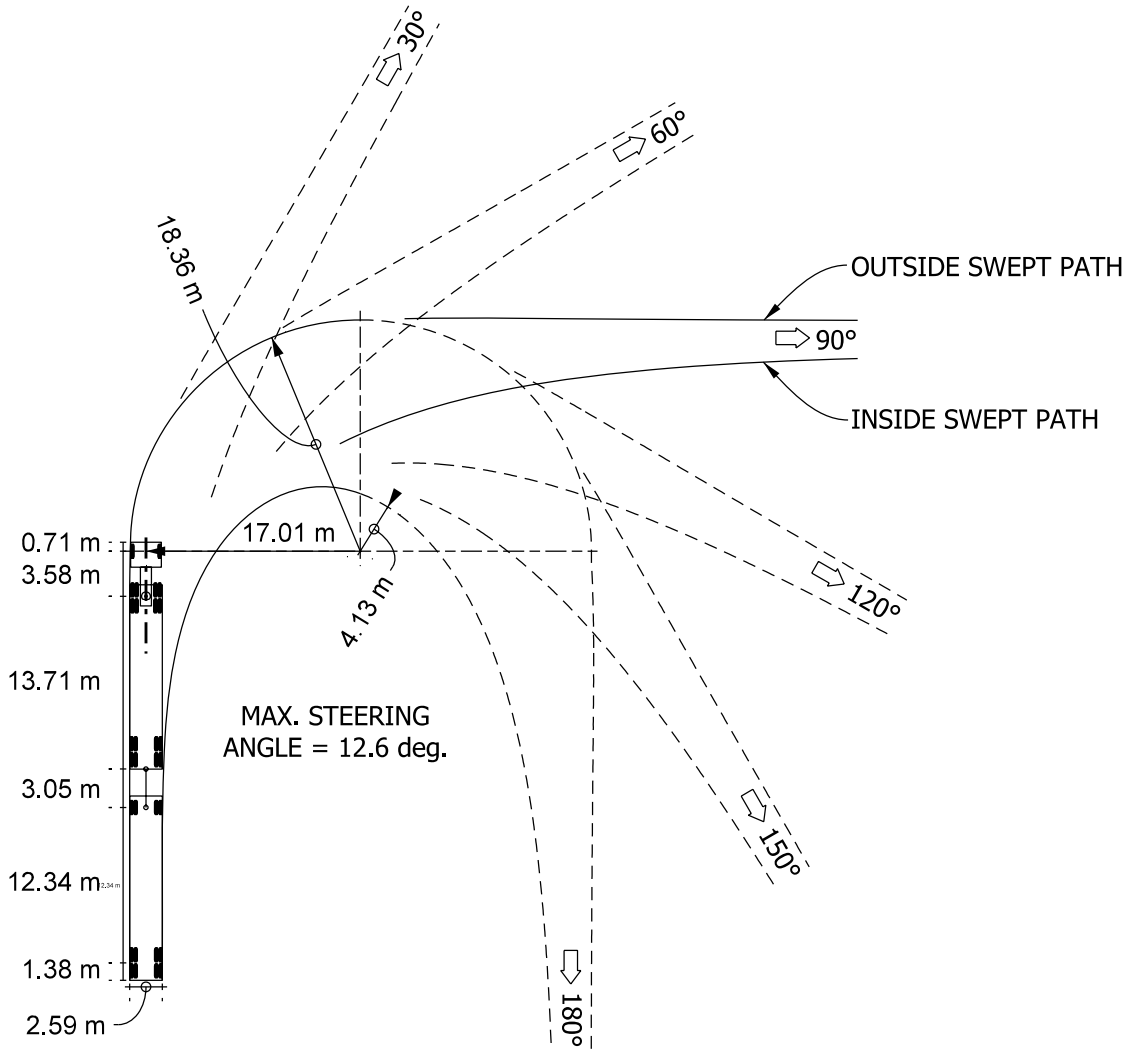

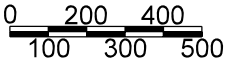

WB-33D - DESIGN VEHICLE
(1:500 SCALE)

Figure 46-12N