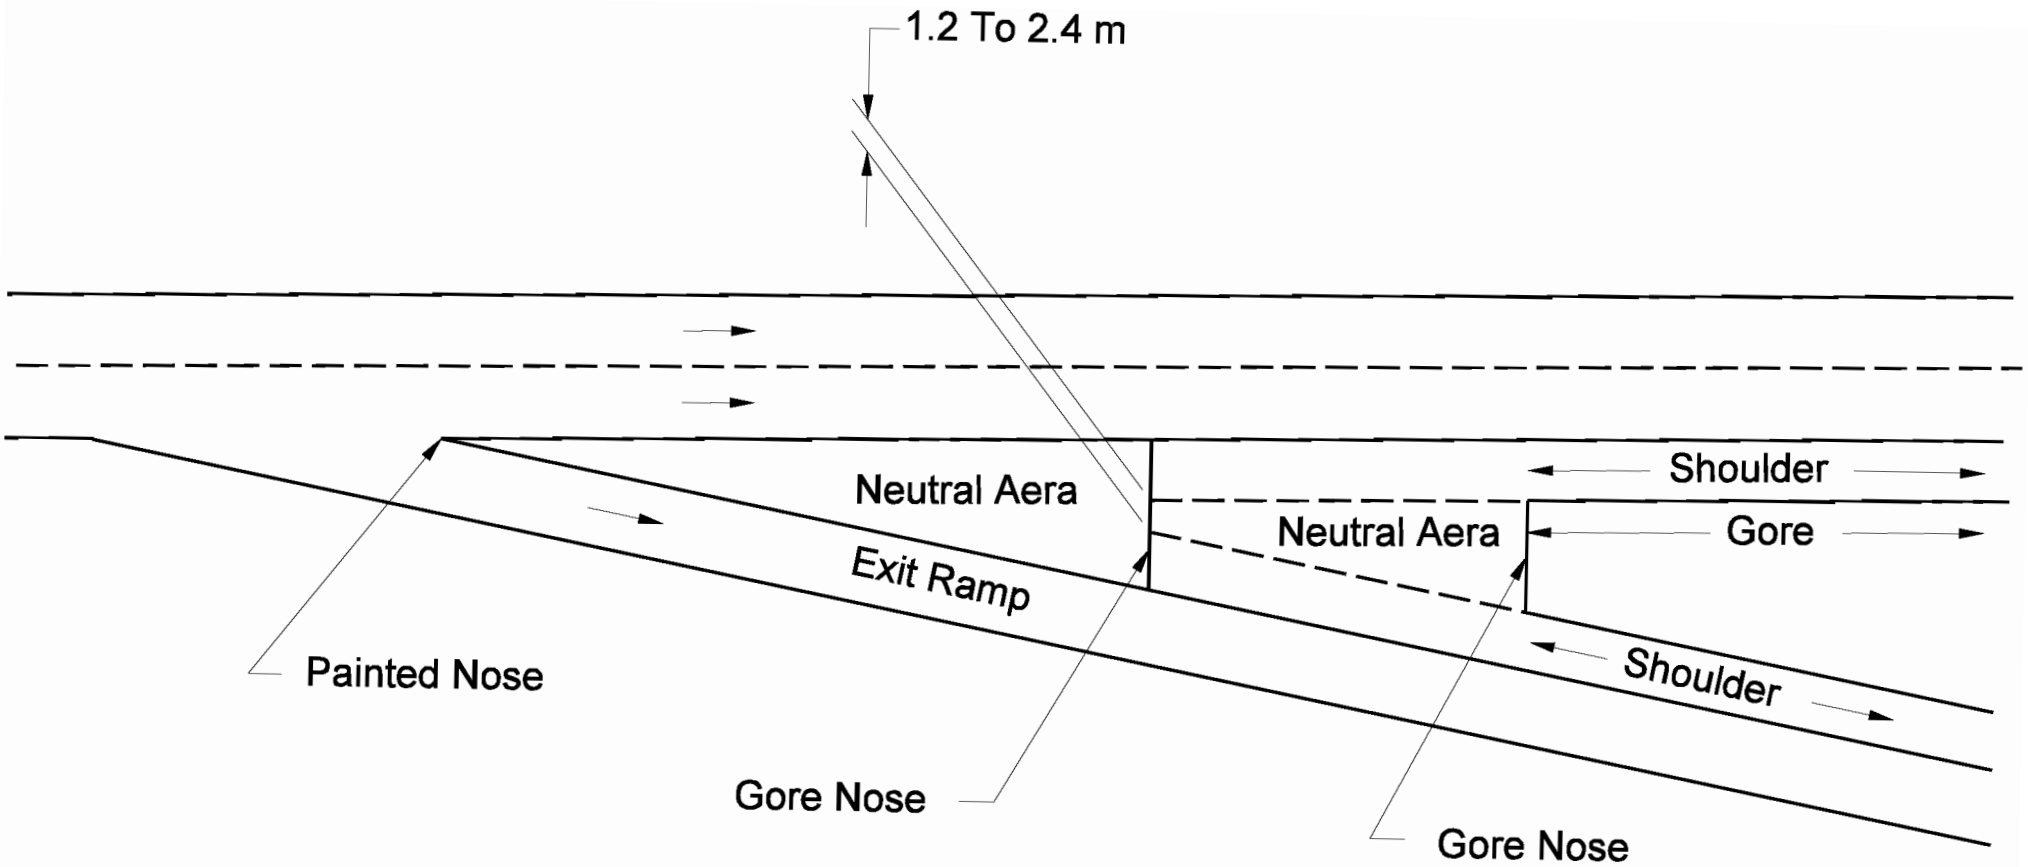

TYPICAL GORE AREA CHARACTERISTICS

Figure 48-4B