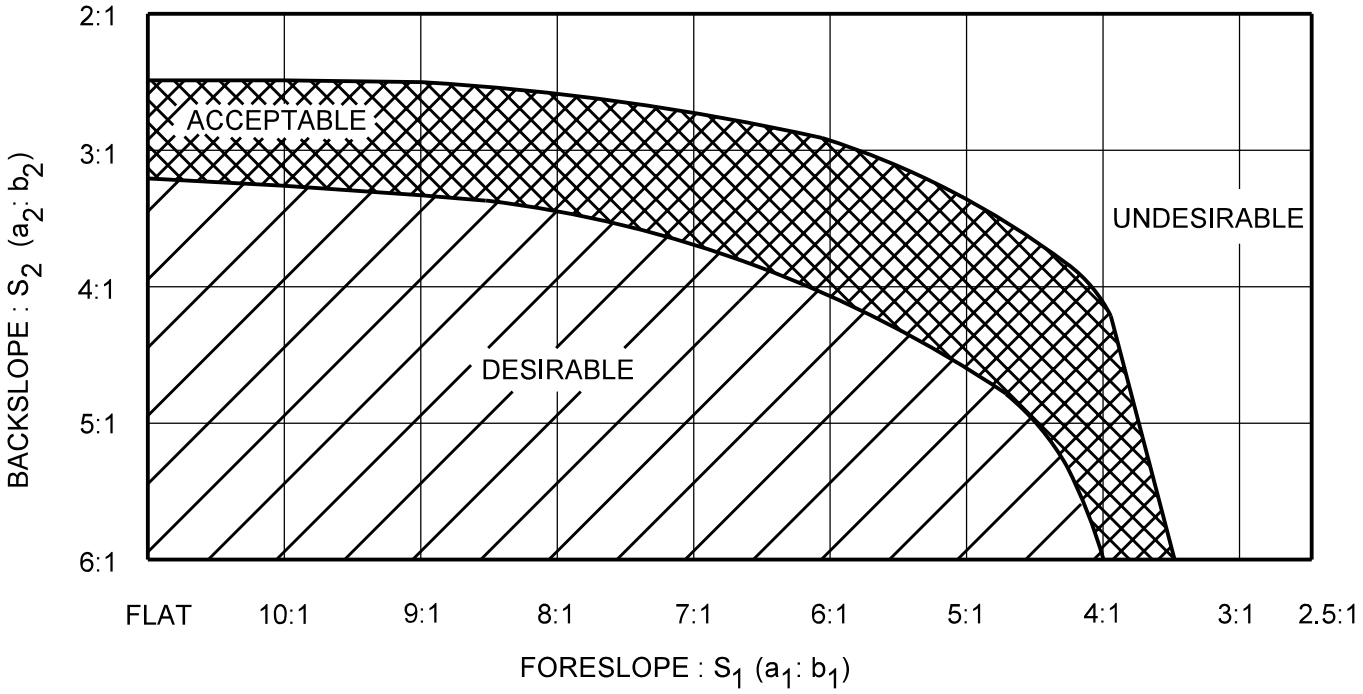

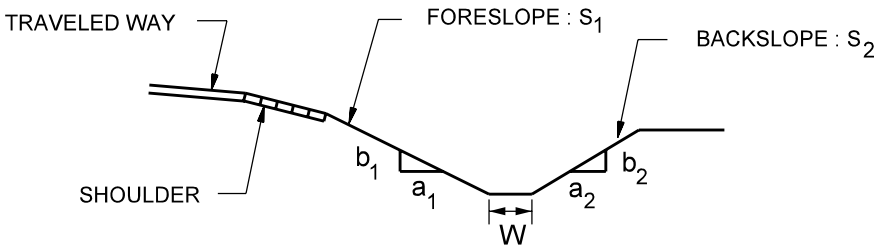

PREFERRED NARROW-WIDTH DITCH CROSS SECTION

V-Ditch with W = 0, Rounded Ditch with W < 2400, or Trapezoidal Ditch with W < 1200

Figure 49-3D