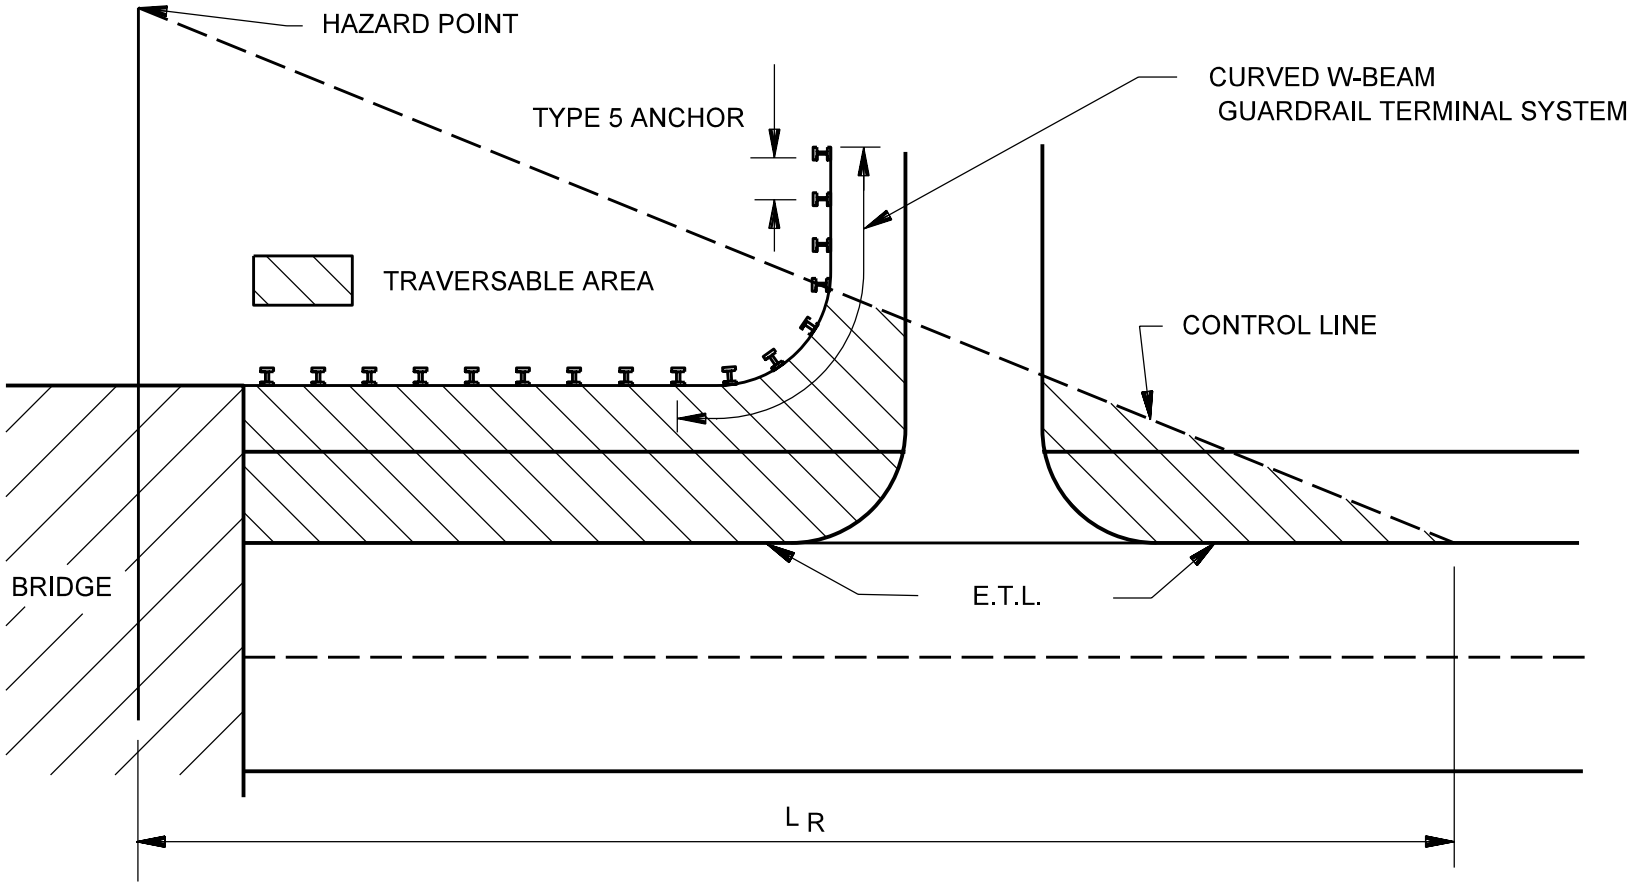

DRIVE APPLICATION
BEYOND THE CONTROL LINE

Figure 49-9D