✳ DENOTES EPOXY COATED

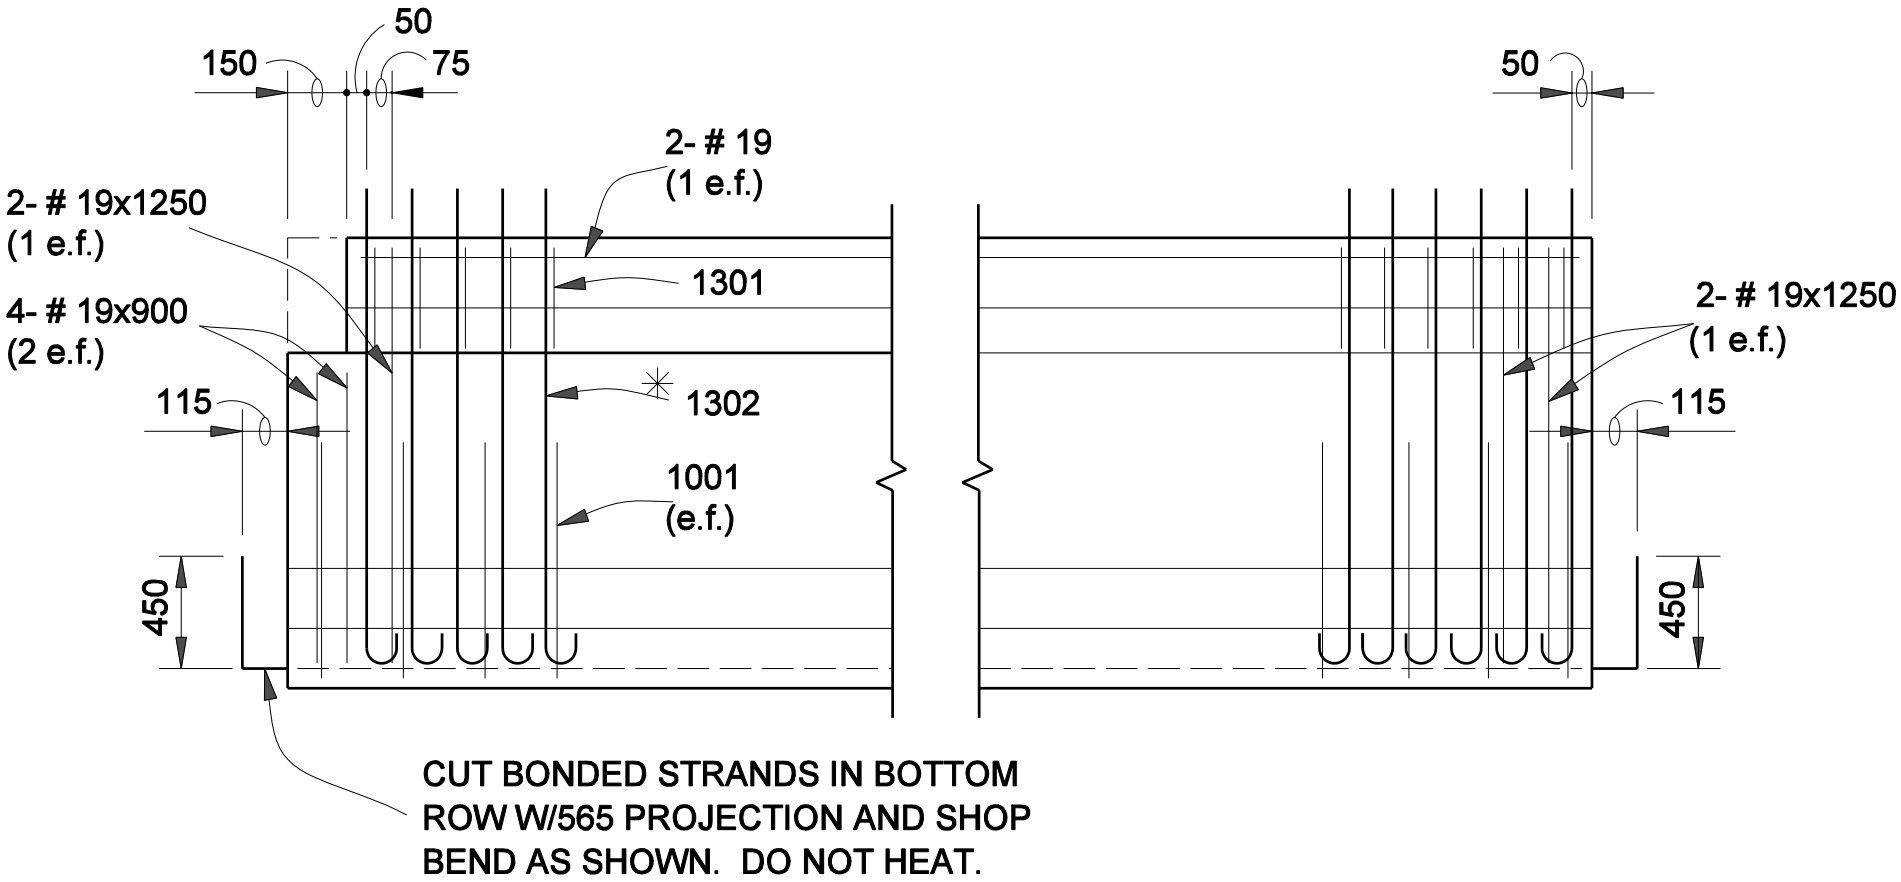

END BENT

INTERIOR BENT
OR PIER

I - BEAM TYPE IV
ELEVATIONS
SHOWING END REINFORCING

Figure 63-13 L