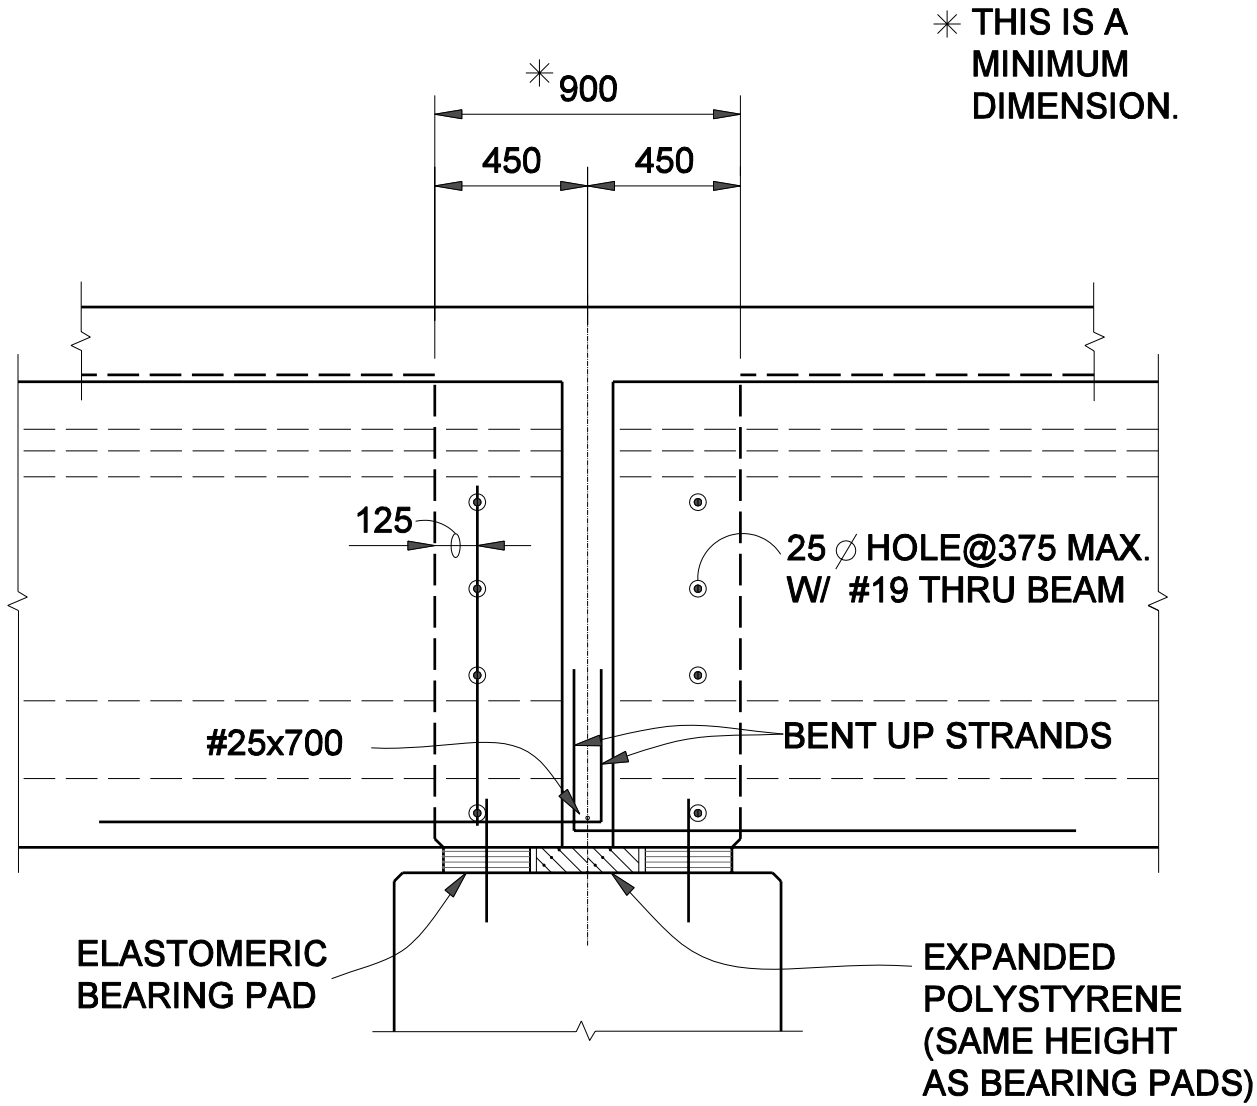

BULB-TEE PIER DIAPHRAGM SECTION AT BEAMS

Figure 63-16F