SIGN LENGTH	NO. OF LUMINAIRES
UP TO 2000	1
2000 TO 5000	2
5000 TO 7000	3
7000 TO 9000	4

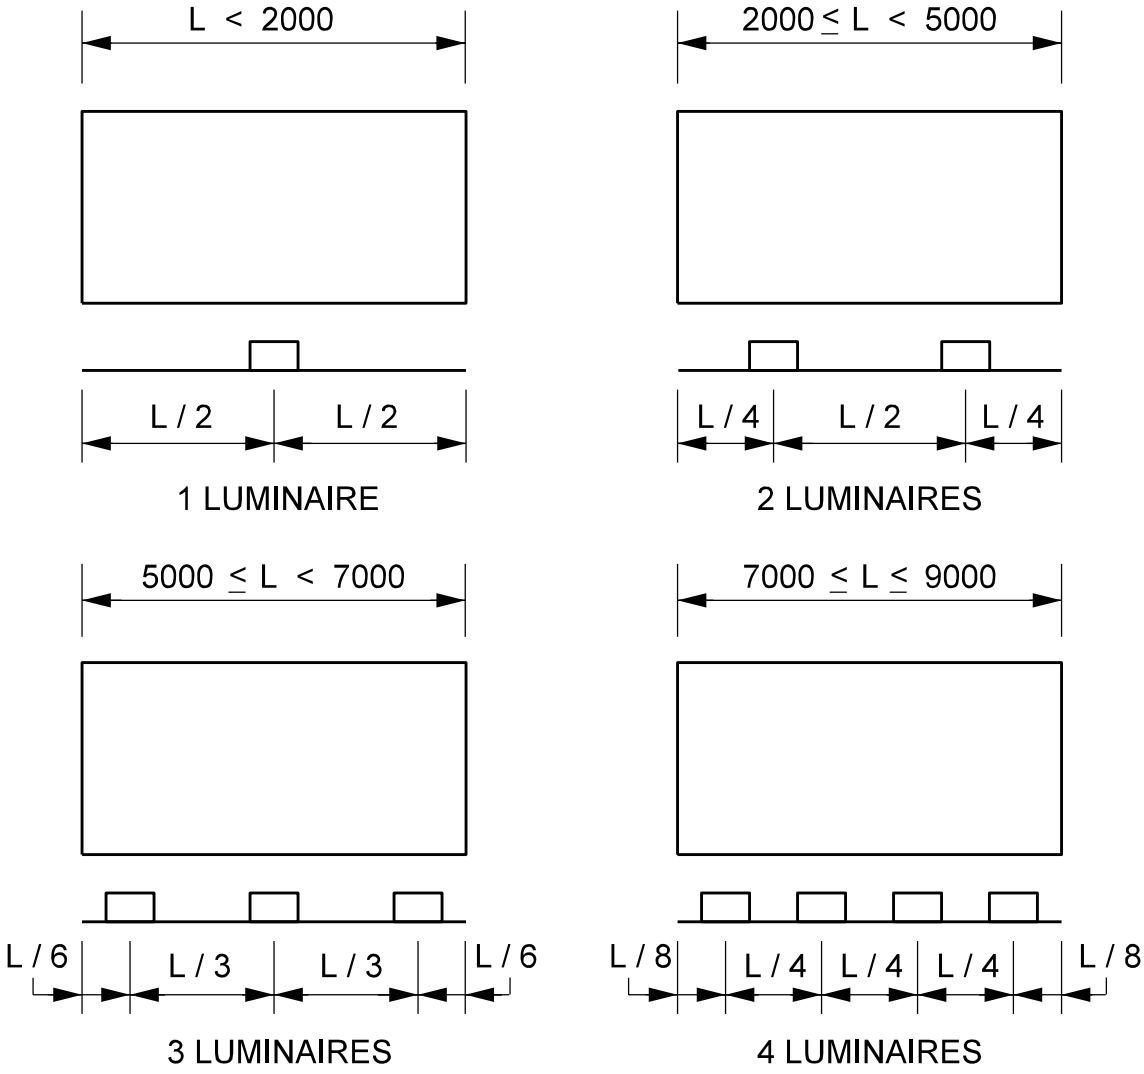

LUMINAIRE HORIZONTAL PLACEMENT DIMENSIONS FOR OVERHEAD SIGNS

Figure 75 - 2B(2)