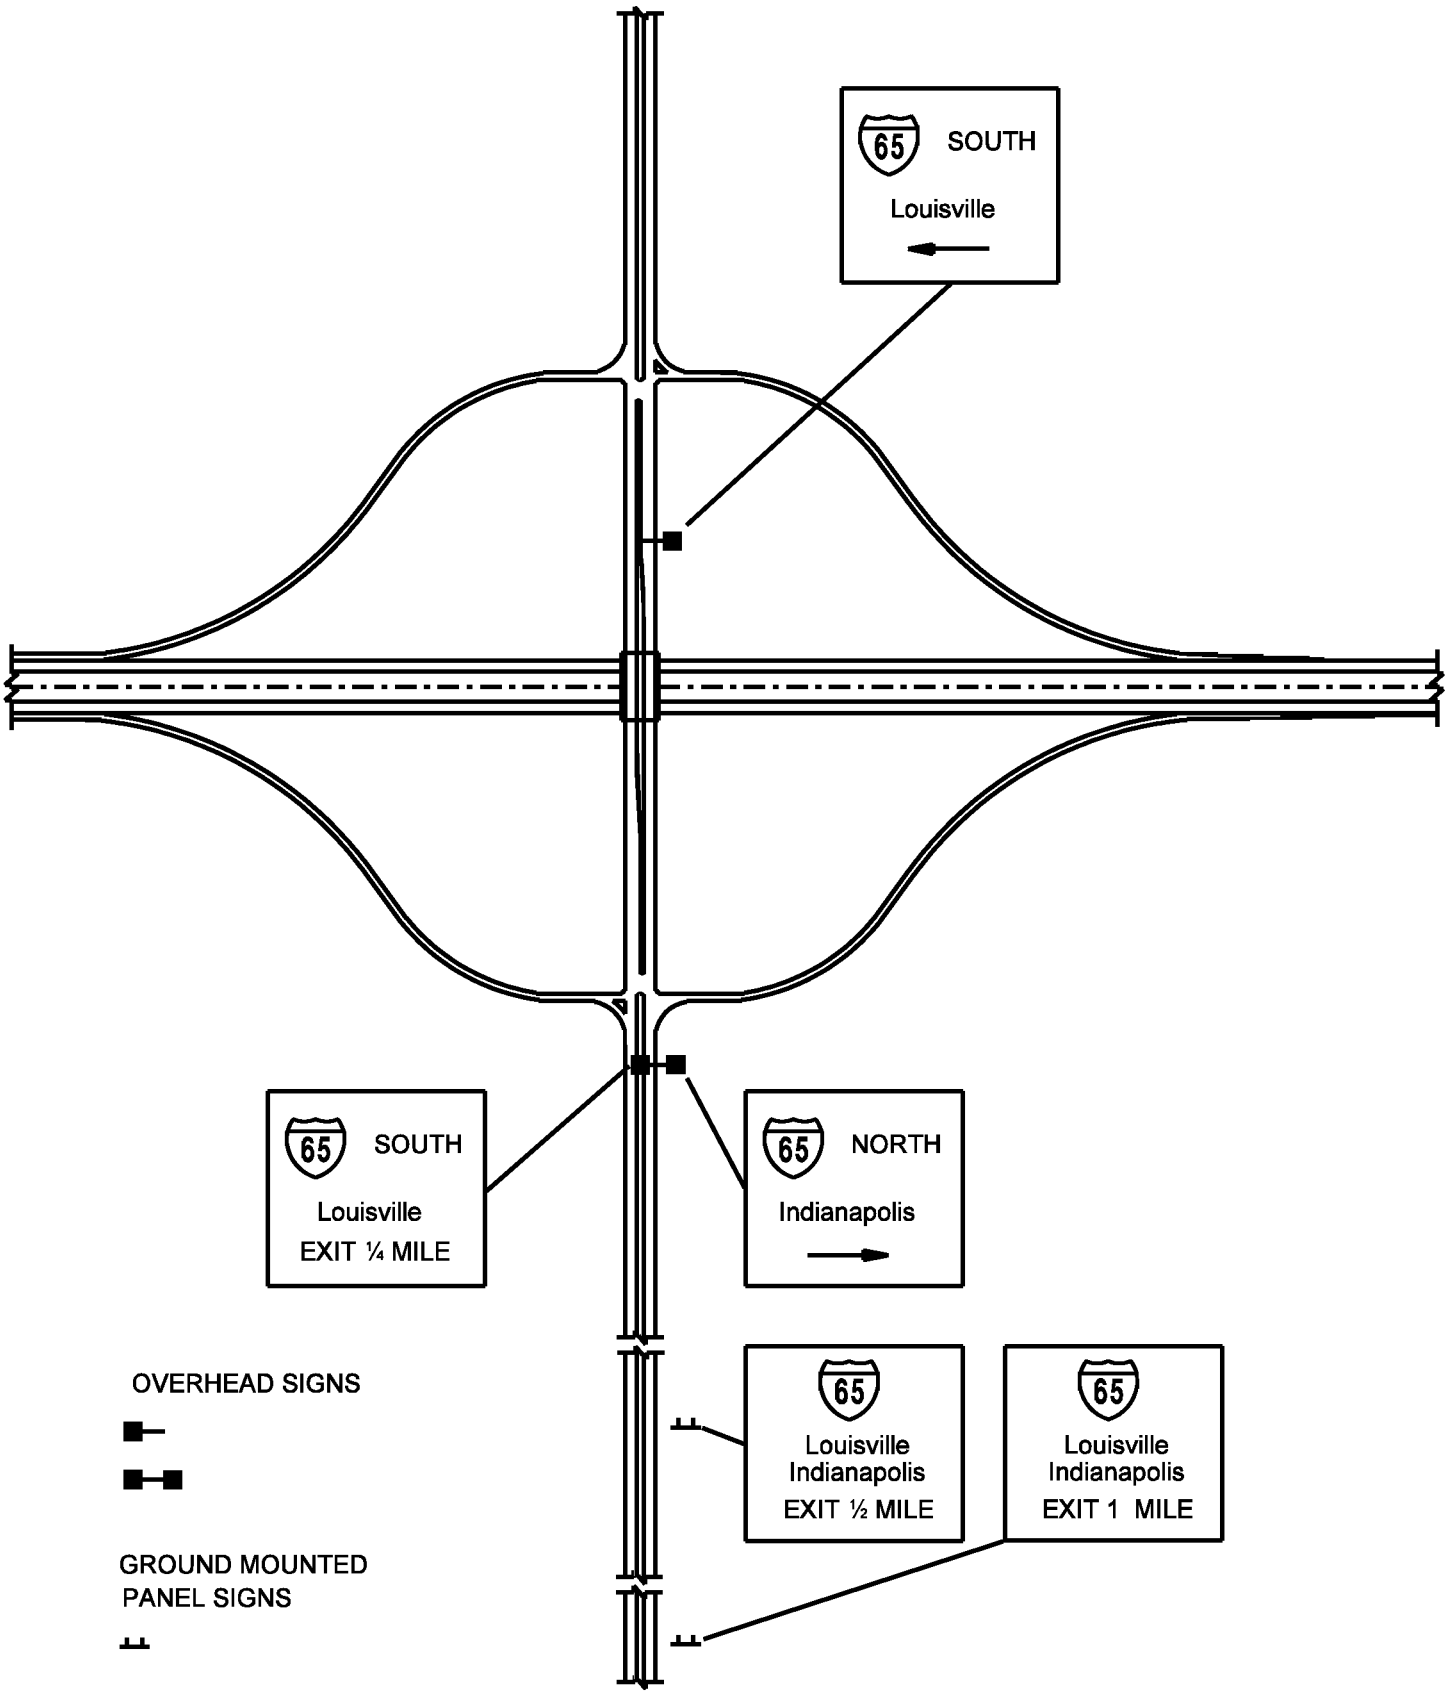

DIAMOND INTERCHANGE SIGNING
(Major Crossroad Under)

Figure 75-5F