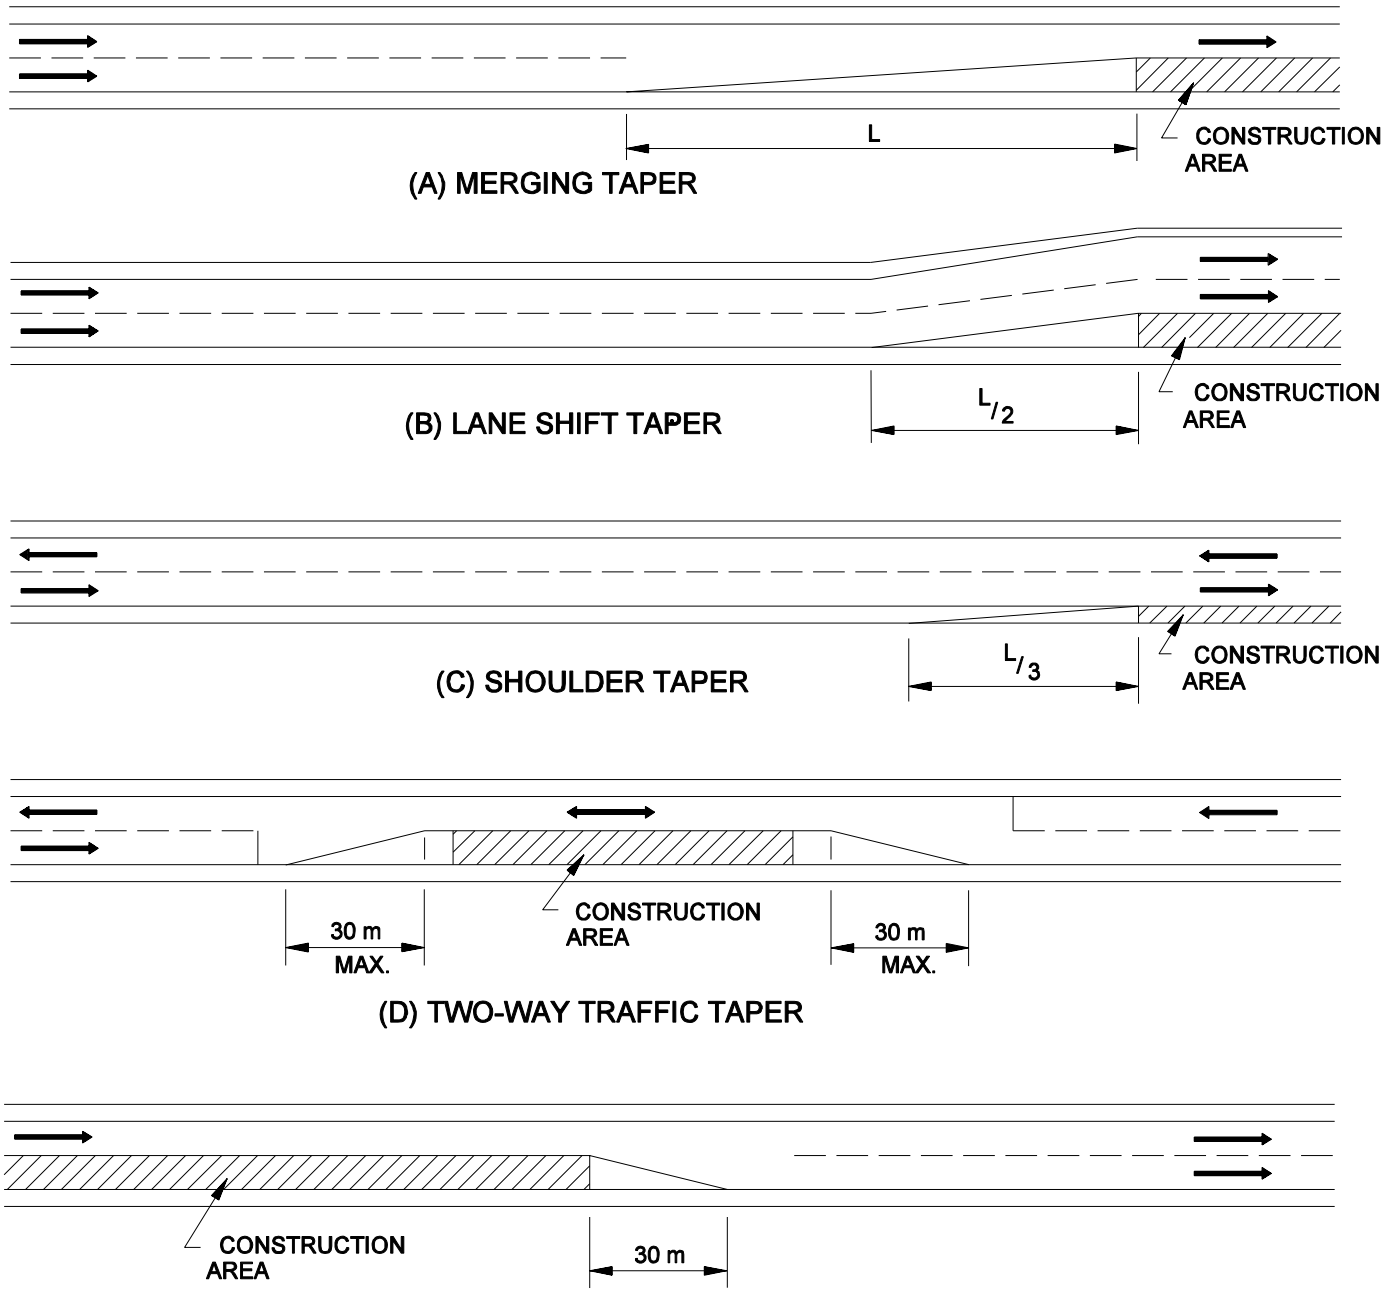

Notes:

1. *Length "L" determined from 76-2B.*
2. *Figures may apply to situations other than construction zones.*

TAPER LENGTH CRITERIA
(Application)

Figure 76-2C