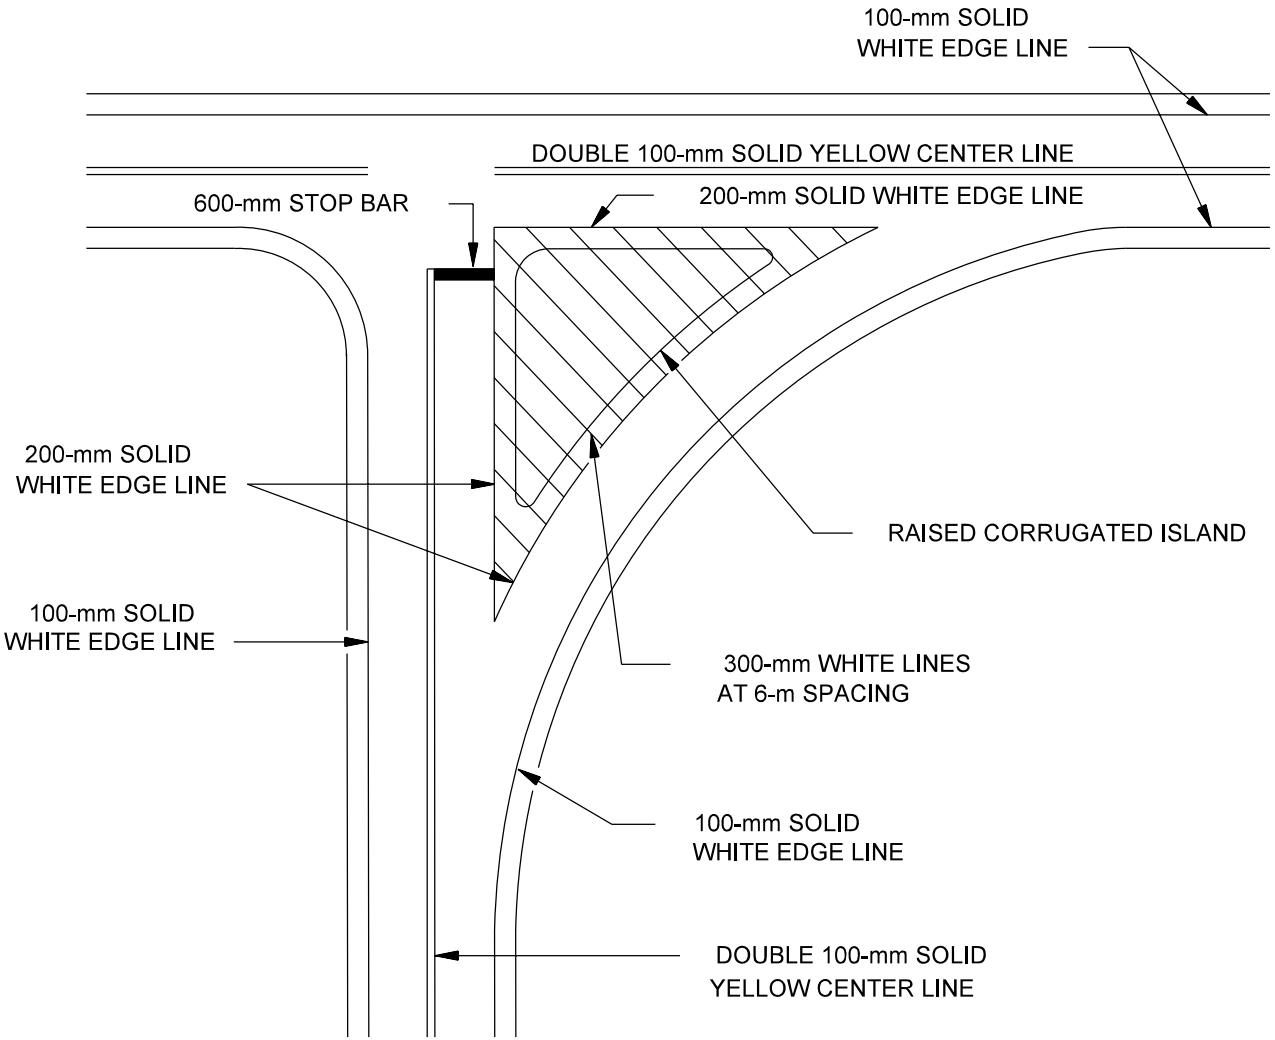

CHANNELIZED ISLAND MARKINGS
(Triangular Island)

Figure 76-2L