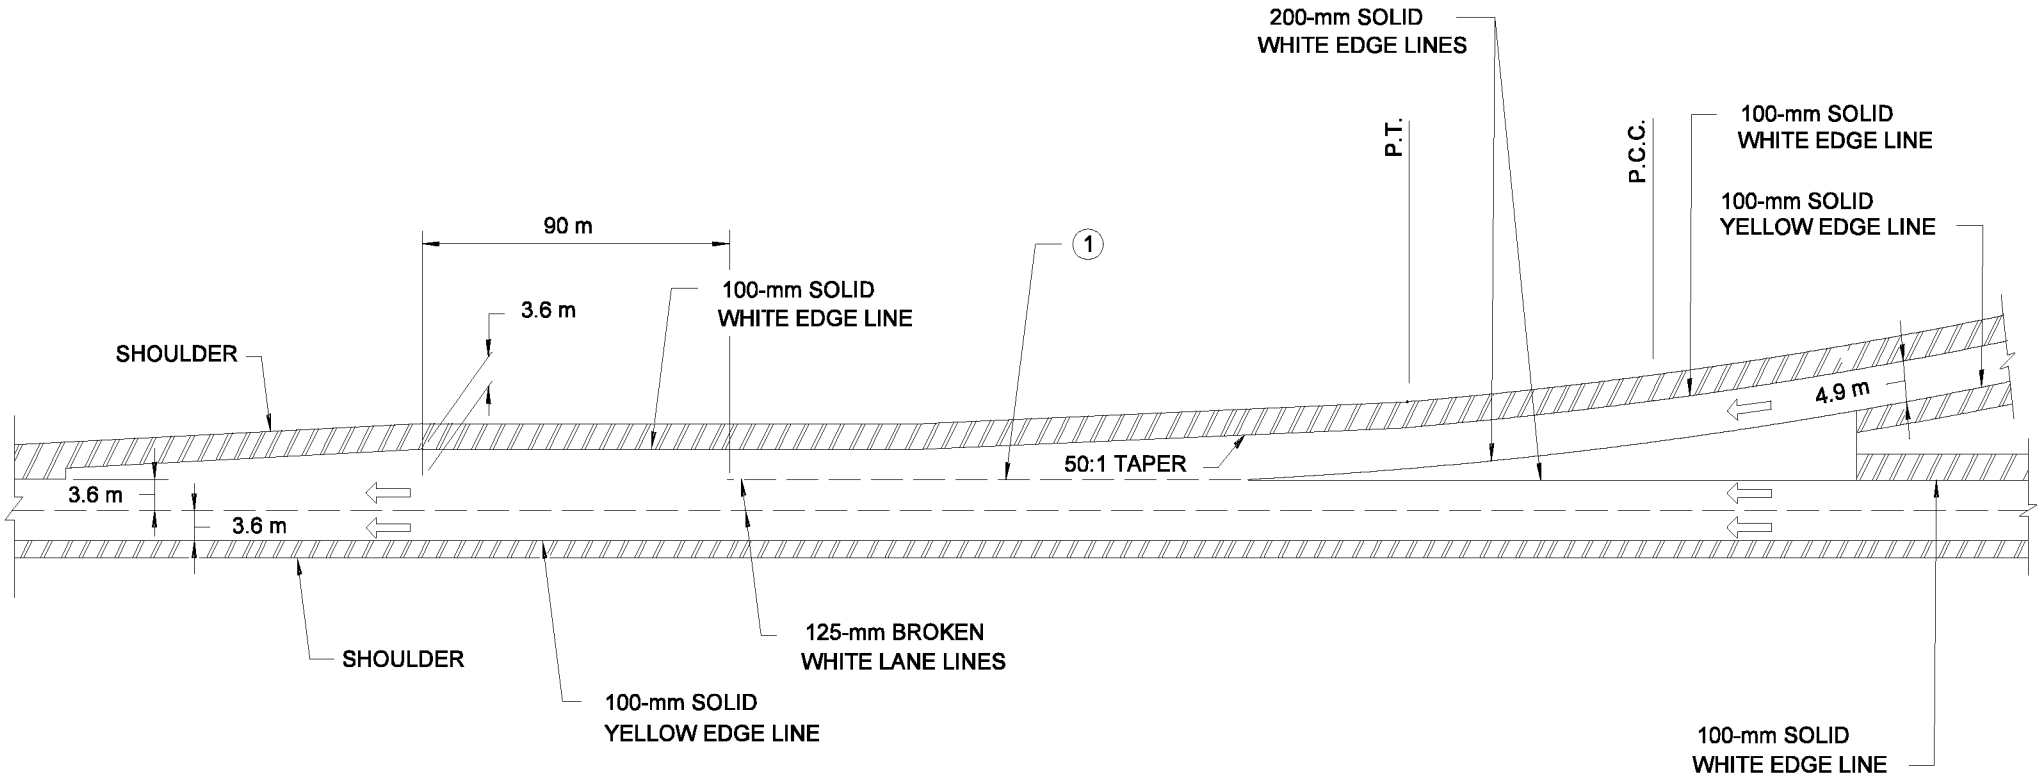

1 USE 200-mm SOLID WHITE EDGE LINES FOR WEIGH STATION OR FOR ENTRANCE RAMPS WITH TRUCK VOLUMES GREATER THAN 15 %.

Notes: See INDOT Standard Drawings for RPM Locations.

PARALLEL ENTRANCE RAMP MARKINGS

Figure 76-2Q