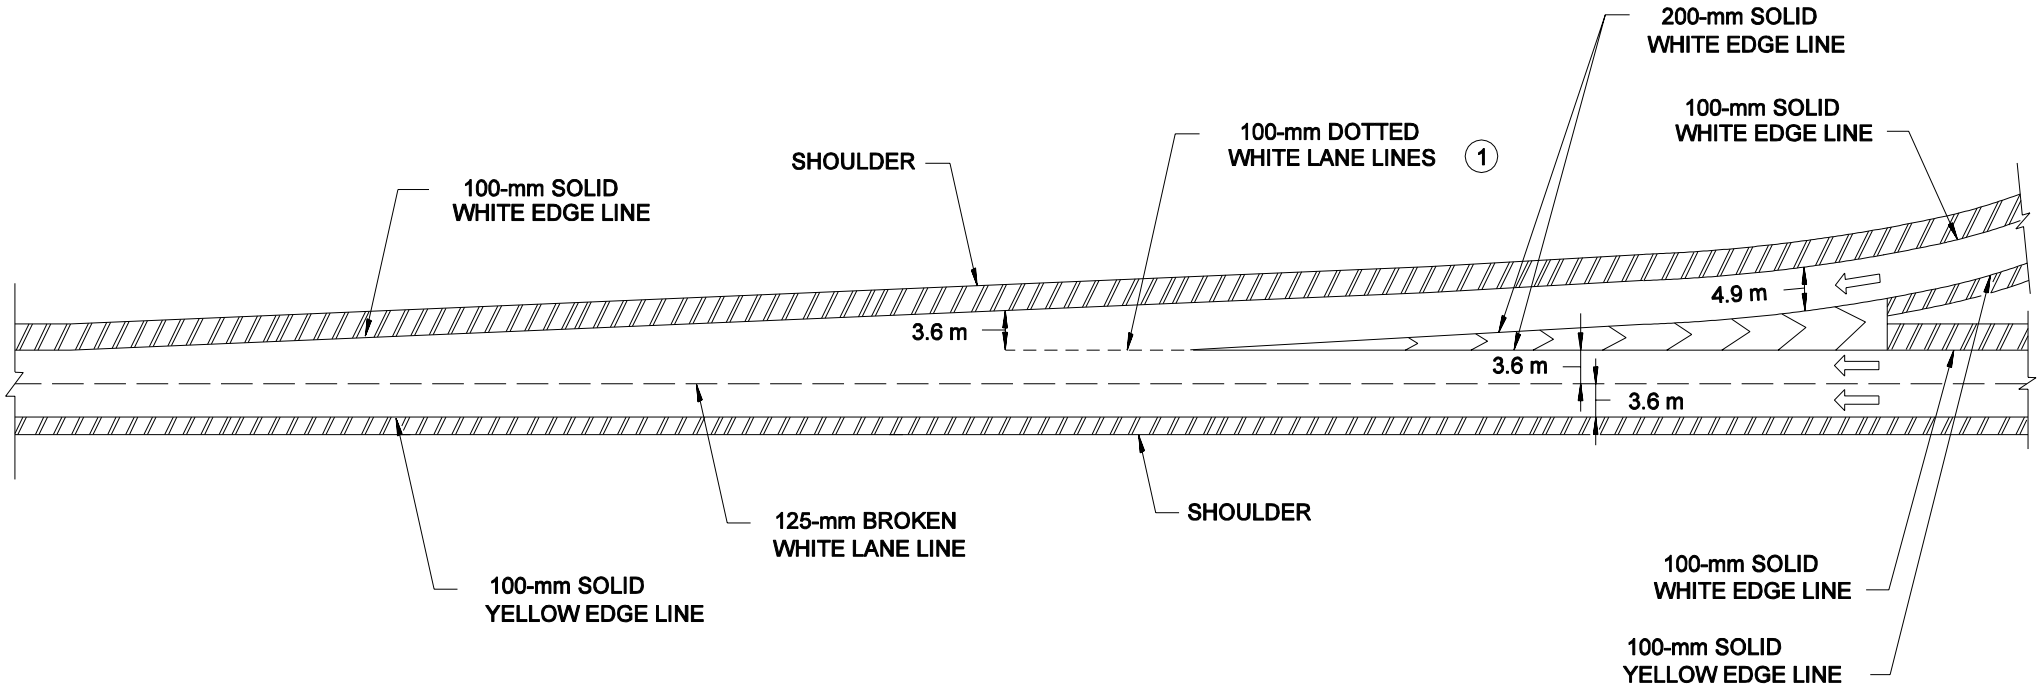

1 USE 200-mm SOLID WHITE EDGE LINES FOR WEIGH STATION RAMPS OR FOR ENTRANCE RAMPS WITH TRUCK VOLUMES GREATER THAN 15 %.

Notes:

1. *See INDOT Standard Drawings for RPM Locations.*
2. *This figure only applies to existing tapered entrance ramps.*

TAPERED ENTRANCE RAMP MARKINGS

Figure 76-2R