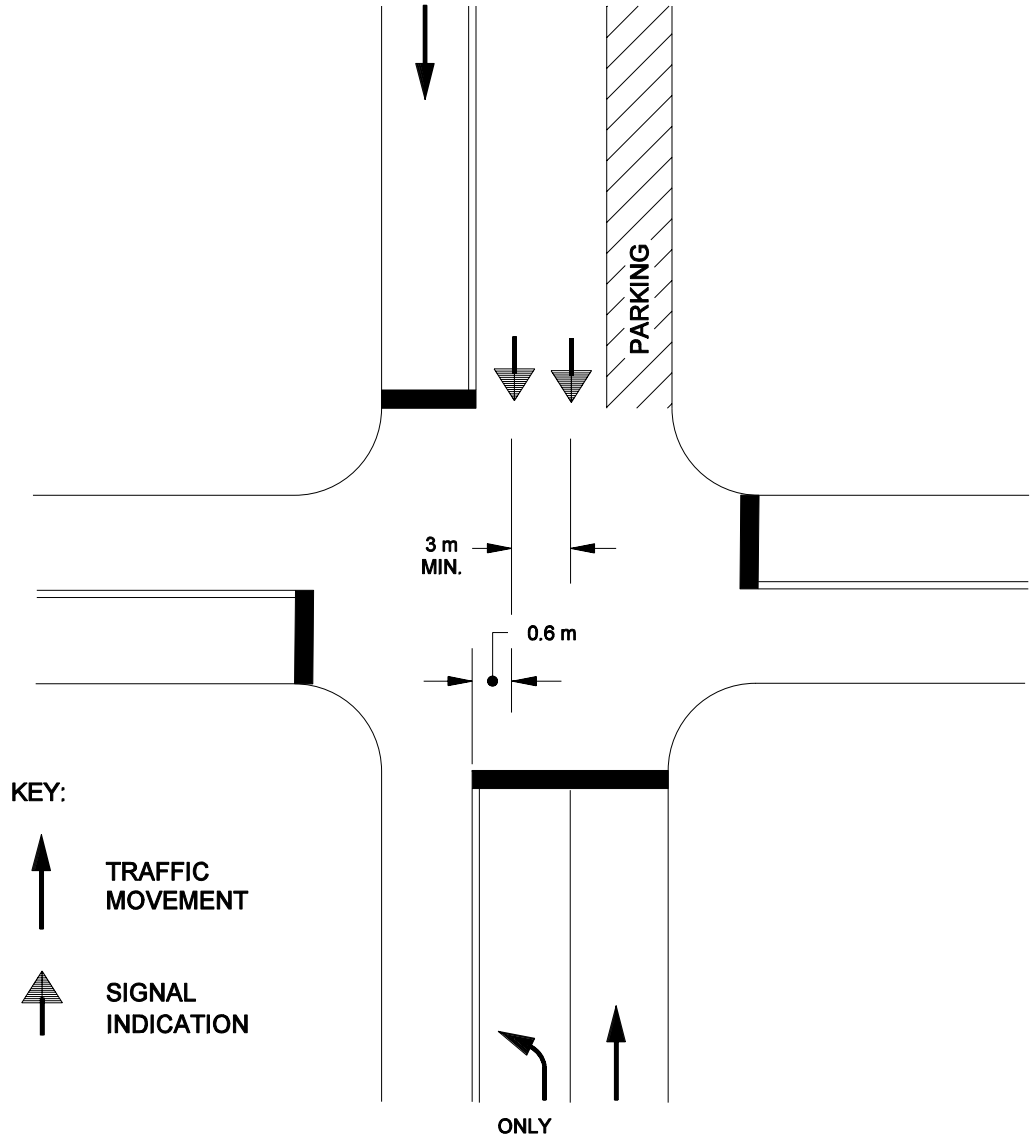

SIGNAL PLACEMENT
(Urban --- Left Turn Lane)

Figure 77-5B