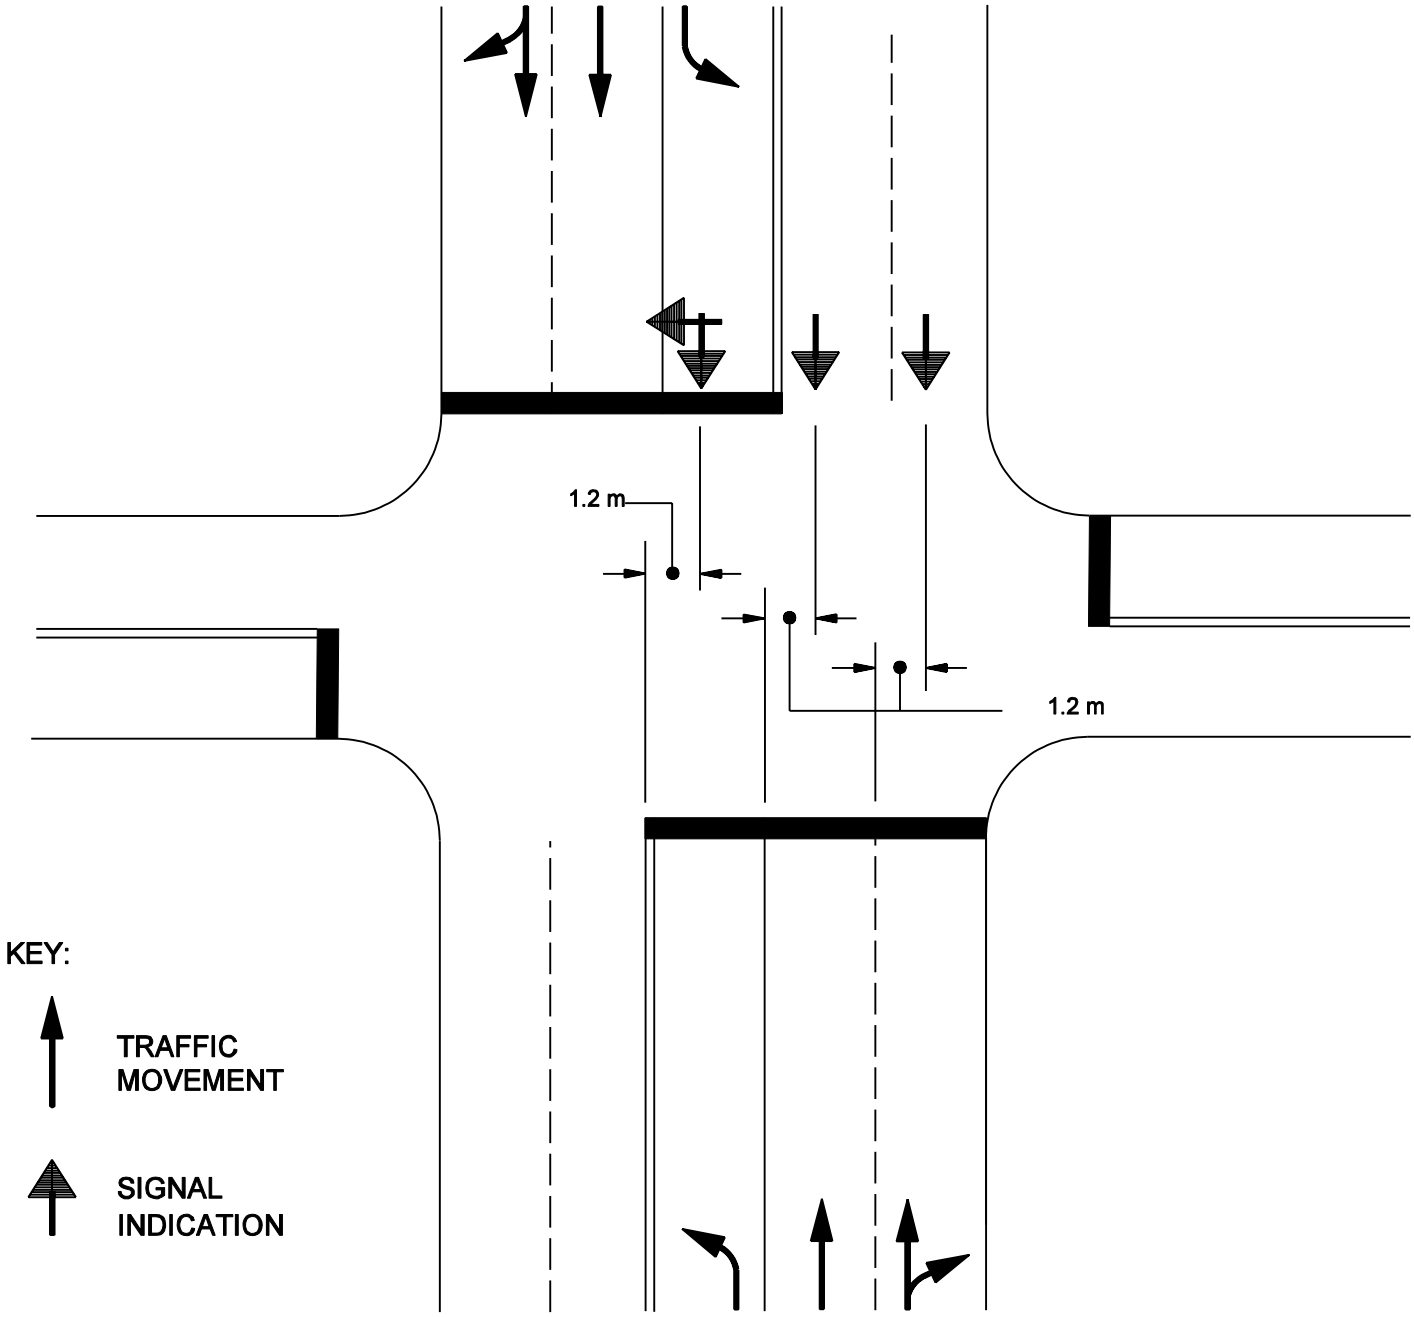

SIGNAL PLACEMENT
(Protected Left Turn)

Figure 77-5E