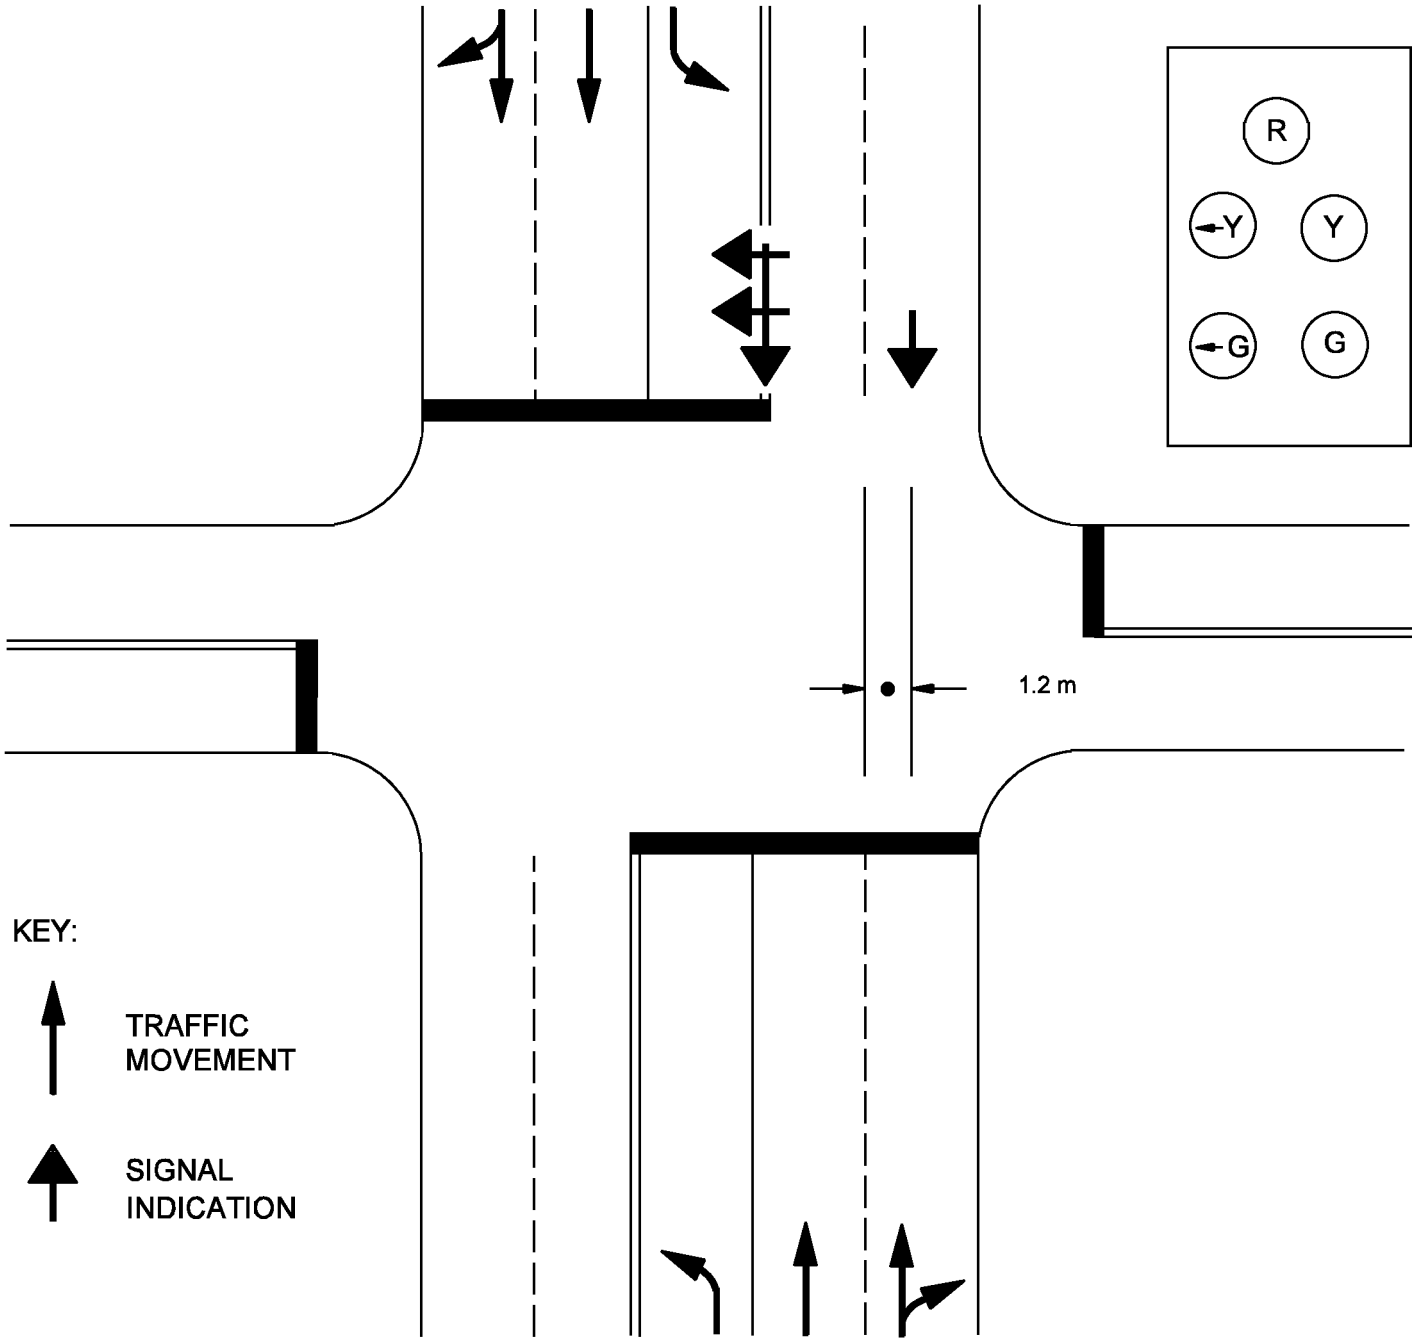

SIGNAL PLACEMENT
(Protected/Permissible Left Turn)

Figure 77-5F