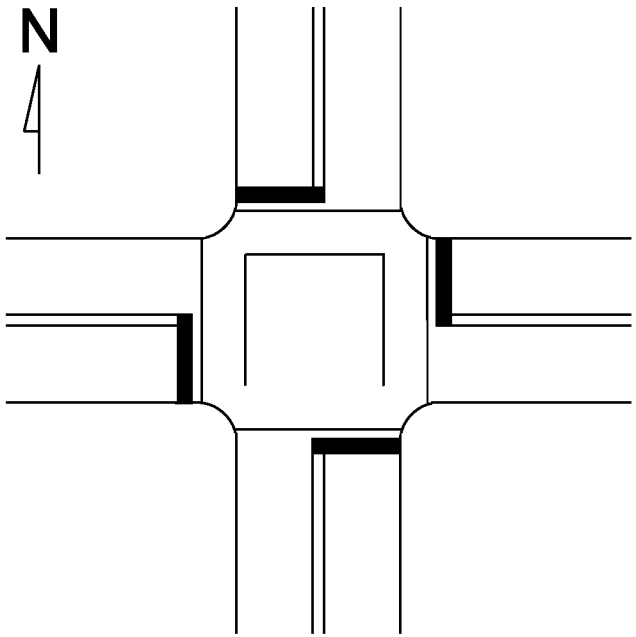

TRAFFIC MOVEMENTS

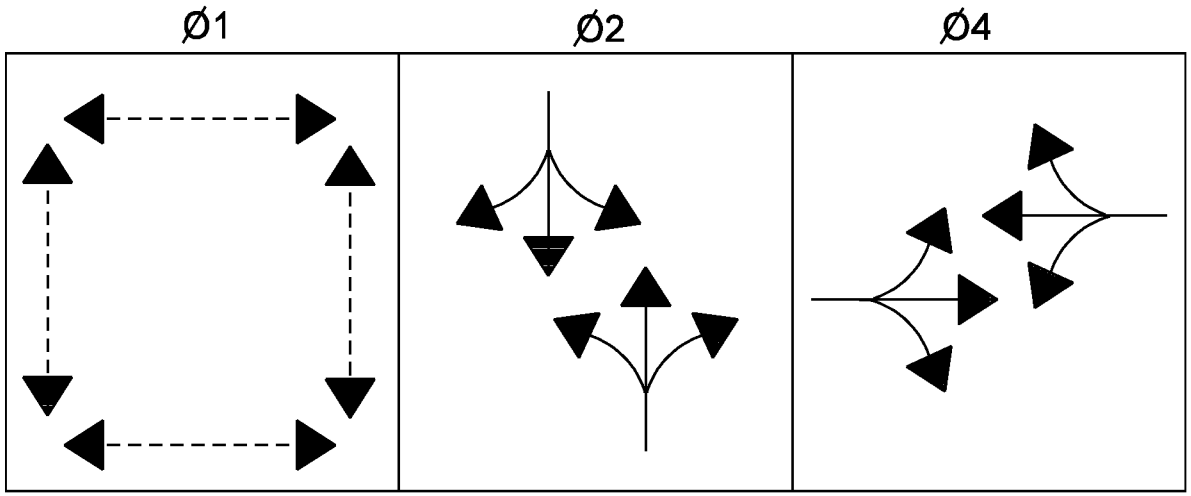

PHASE DIAGRAM

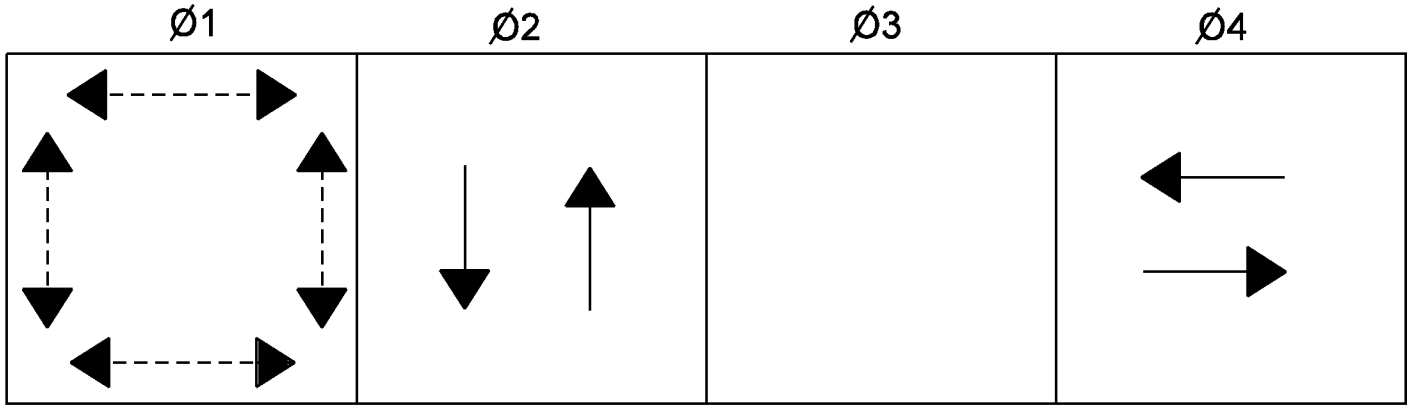

NOTES:

N-S IS PREFERENTIAL
N-S FLASHES AMBER
E-W FLASHES RED

THREE-PHASE OPERATION
(Exclusive Pedestrian Phase)

Figure 77-5N