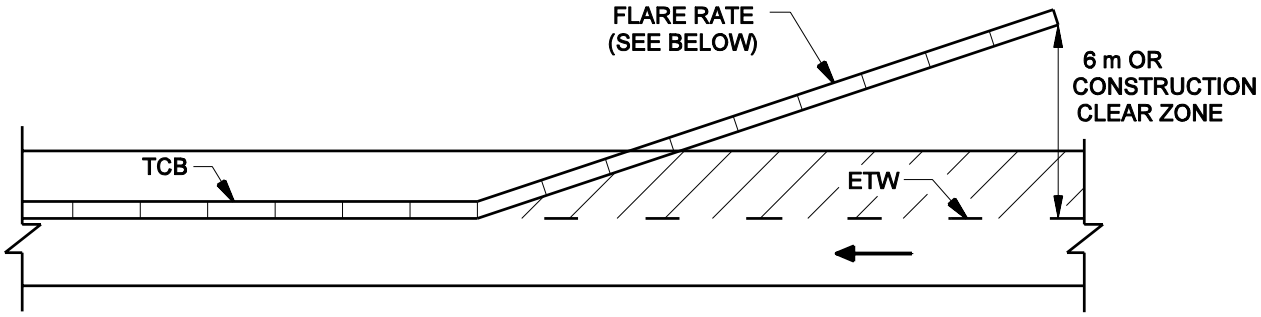

Construction Zone Design Speed (km/h)	Flare Rates
≤ 60	10:1
70	12:1
80	14:1
90	16:1

FLARE RATES FOR TEMPORARY CONCRETE MEDIAN BARRIER
(Construction Zones)

Figure 82-4A