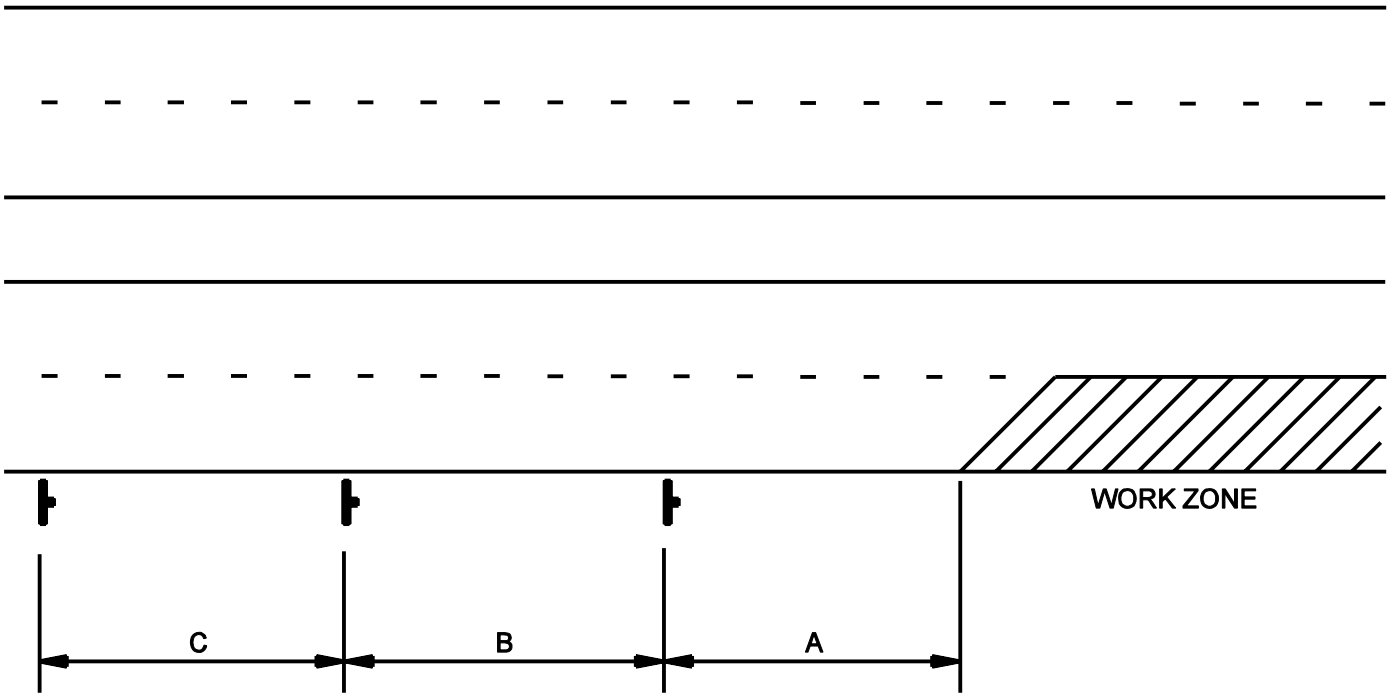

Road Type	Distance Between Signs (m)		
	A	B	C
Urban (45 mph or lower)*	60	60	60
Urban (50 mph or higher)*	105	105	105
Rural	150	150	150
Freeway/Expressway	300	480	780

* Posted Speed Limit of Facility

Notes:

1 *Distance "A" is for marking the locationof warning sign "A" up stream from the transition or point of restriction in the construction zone.*

2 *Distance "B" is the location of warning sign "B" upstream from the location of "A" in two and three sequence signing arrangements.*

3 *Distance "C" is the location of warning sign "C" upstream from sign "B" when three or more signs are used within the advanced warning area.*

4 *For for or more signs, the spacing will be determined on a case-by-case basis.*

ADVANCED WARNING SIGNS

Figure 83-2C