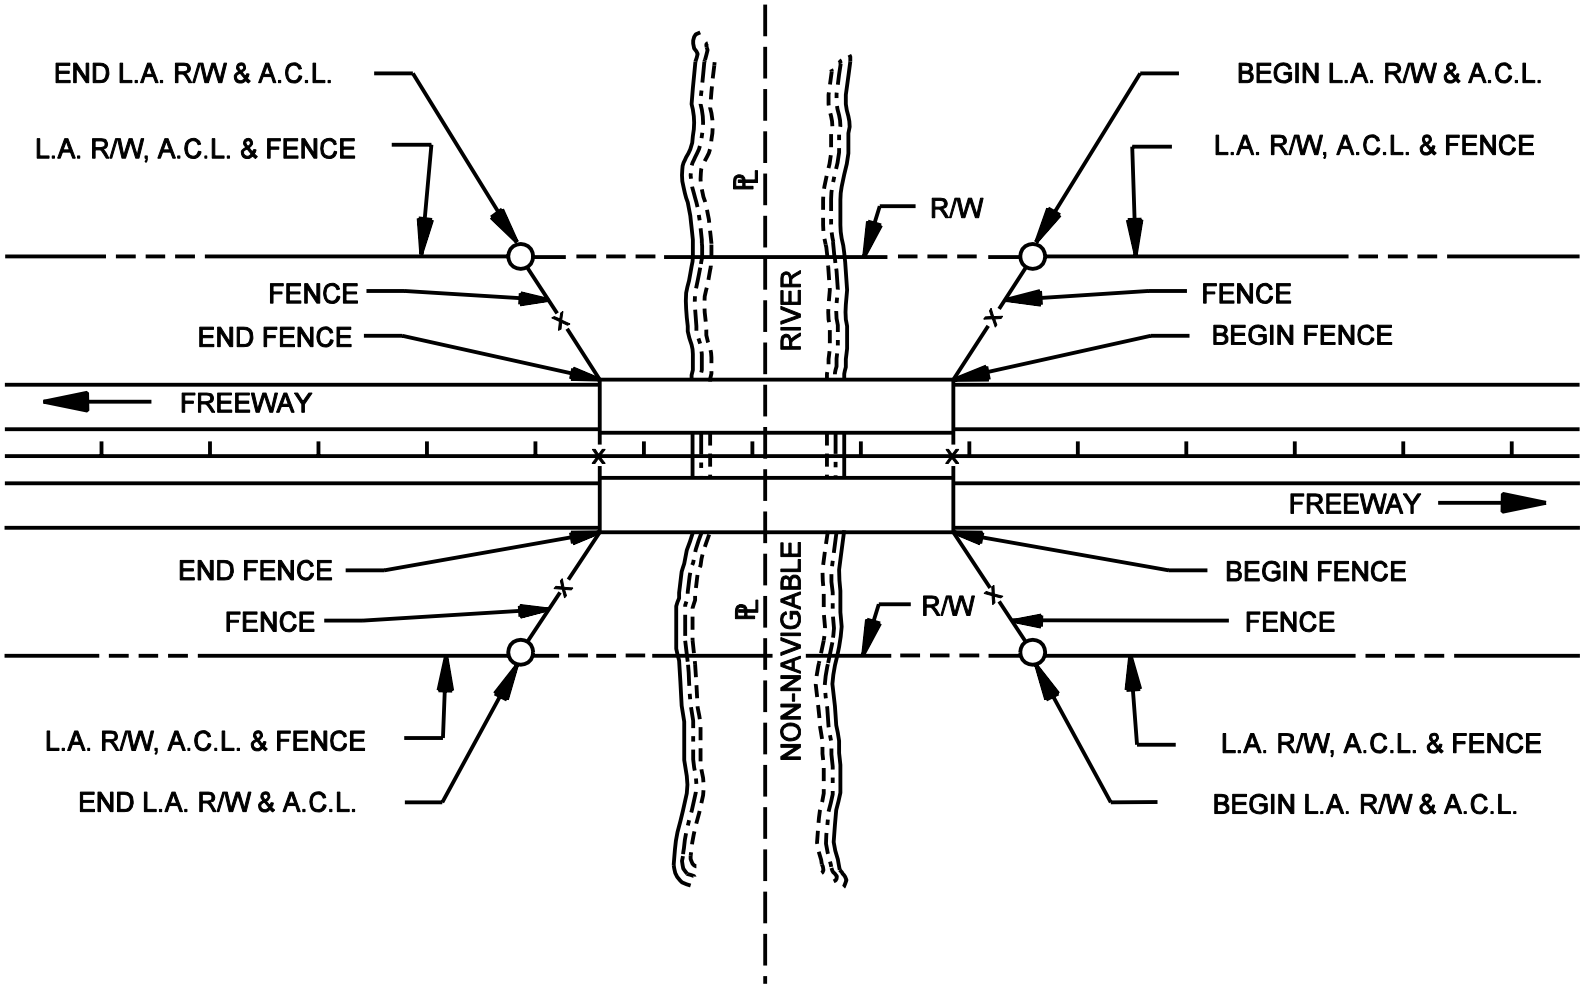


FREEWAY OVER NON-NAVIGABLE RIVER, STREAM OR LAKE

Figure 86-4N