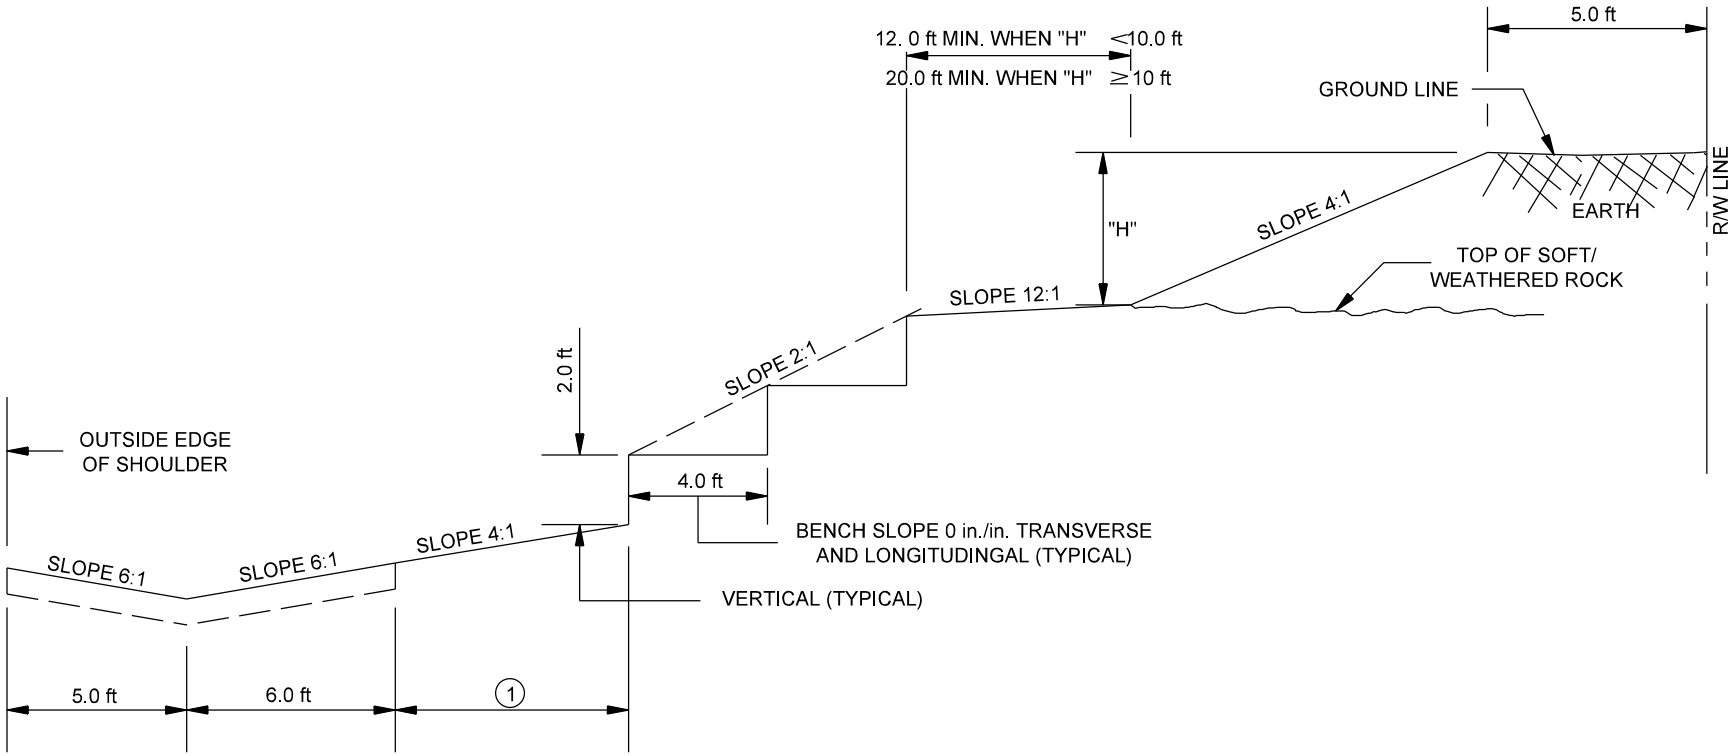

1. See Chapter Forty-nine for the applicable clear zone or Chapter Fifty-five for the applicable obstruction-free zone criteria.

TYPICAL SOFT/WEATHERED (RIPPABLE) ROCK CUT BENCHING

Figure 18-2H