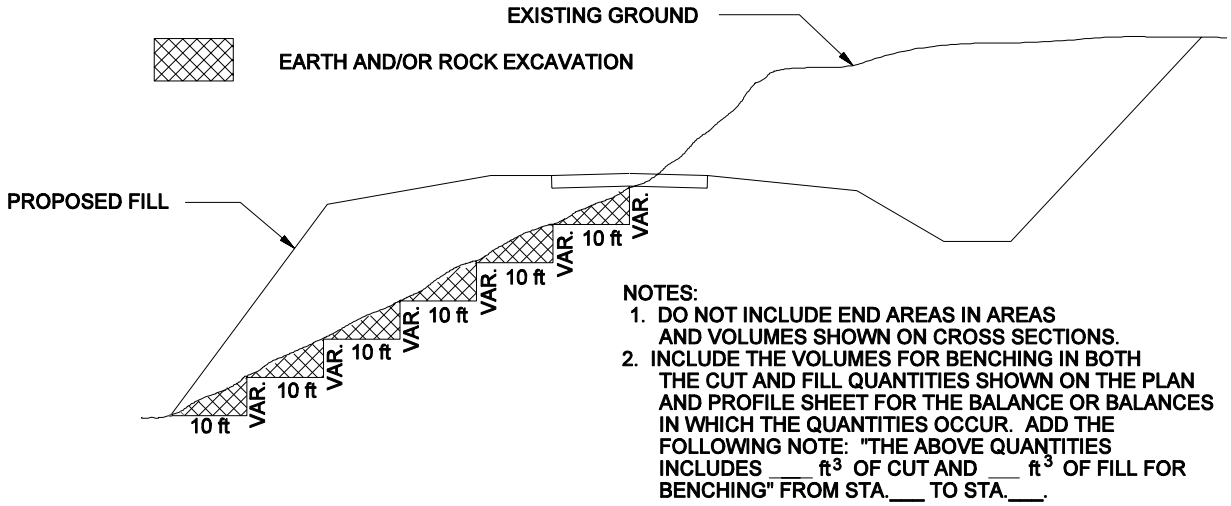

SIDE HILL BENCHING

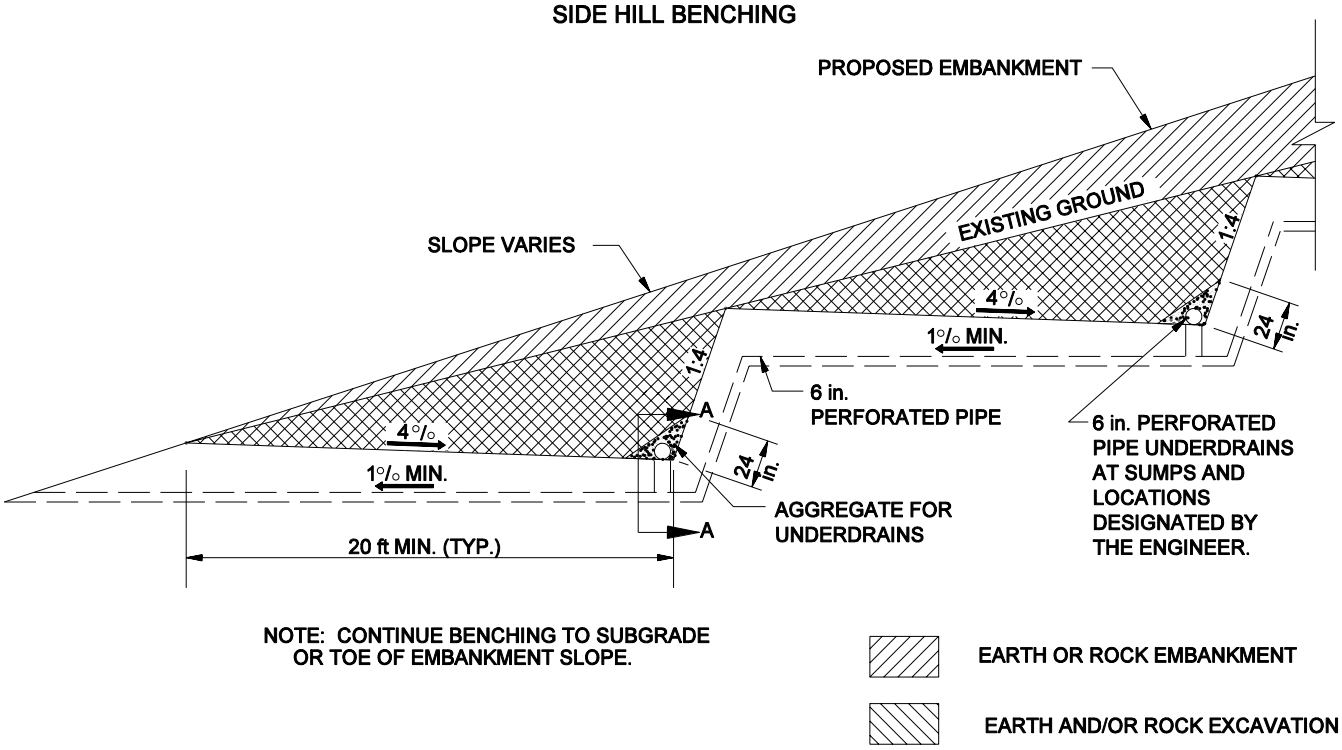

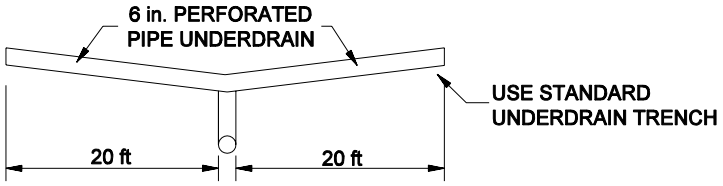

SECTION A-A

BENCHING WHEN WATER IS ENCOUNTERED

TYPICAL BENCHING METHODS

Figure 18-2J