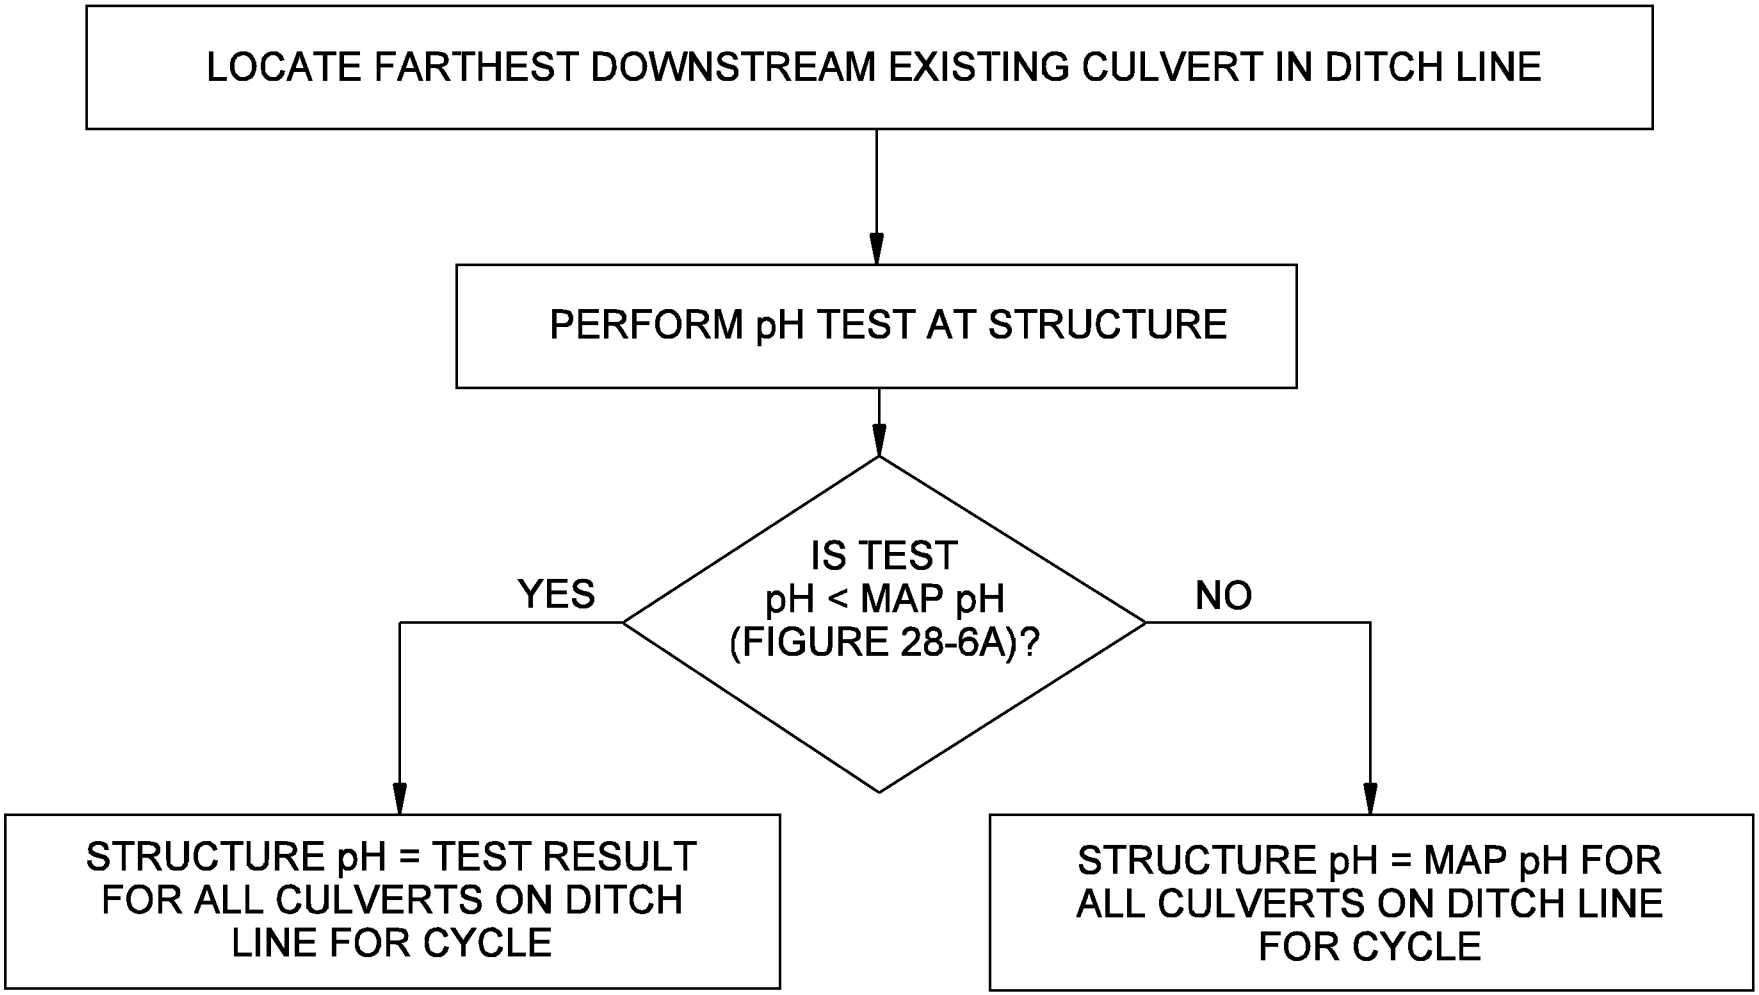

STRUCTURE pH DETERMINATION PROCEDURE
(Proposed Side Ditch Culverts)
(Project in Area Where Map pH < 7.0)

Figure 28-6G