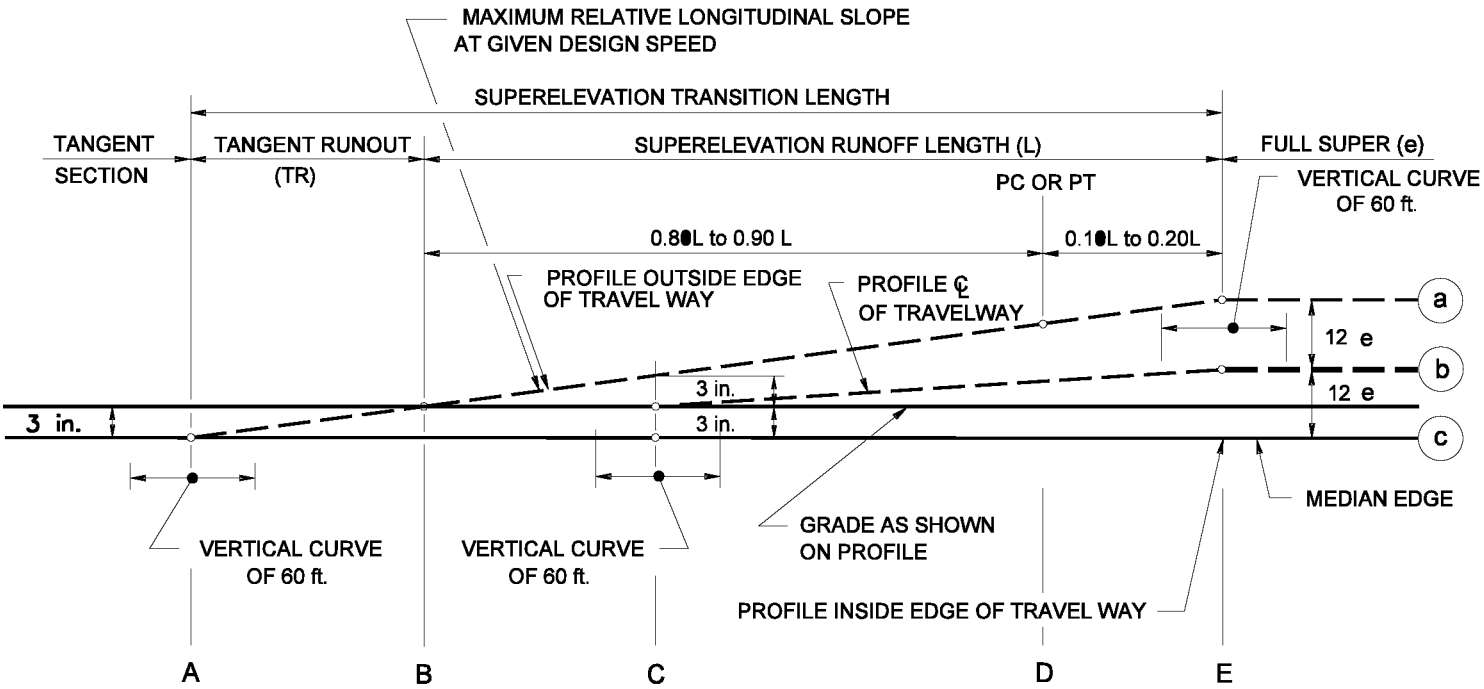

OUTSIDE ROADWAY

NOTES: 1. AXES OF ROTATION ABOUT TWO MEDIAN EDGES
2. e = APPLICABLE SUPERELEVATION RATE

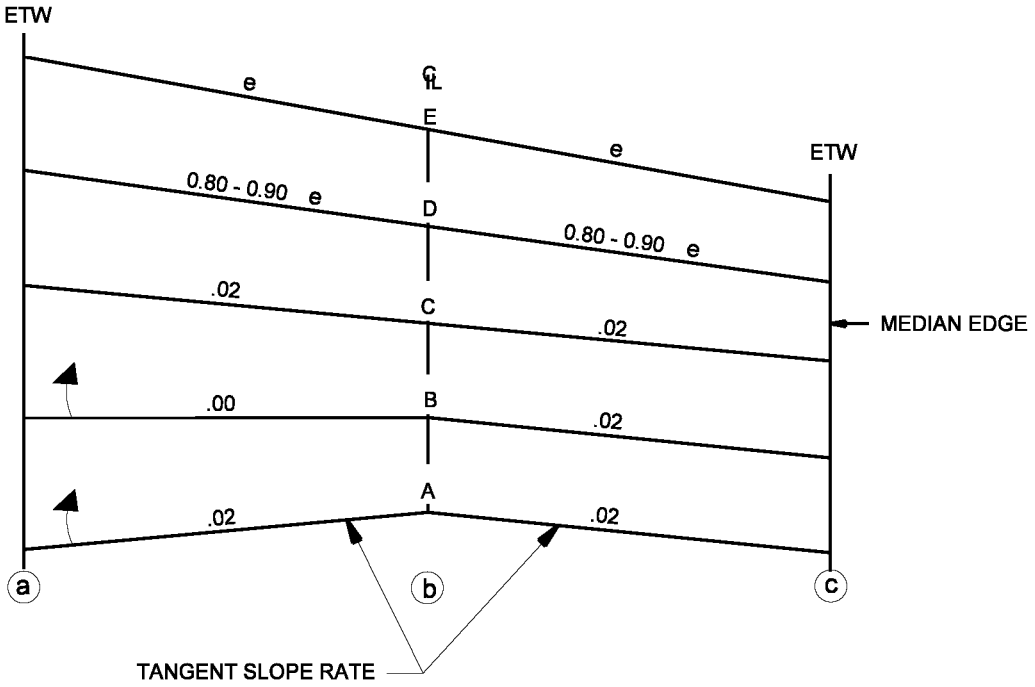

OUTSIDE ROADWAY

SUPERELEVATION DEVELOPMENT
(Four-Lane Divided, No Future Third Lane)

Figure 43-3 I

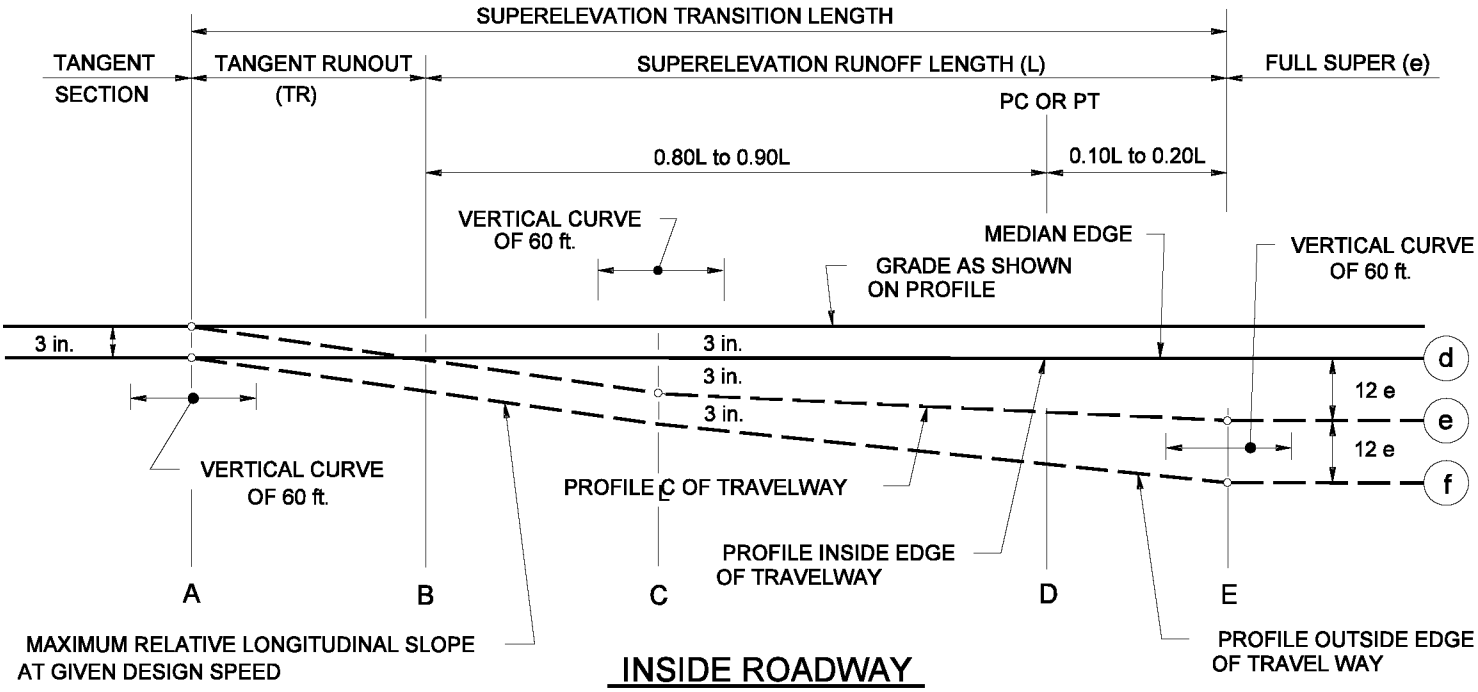

NOTES: 1. AXES OF ROTATION ABOUT TWO MEDIAN EDGES
2. e = APPLICABLE SUPERELEVATION RATE

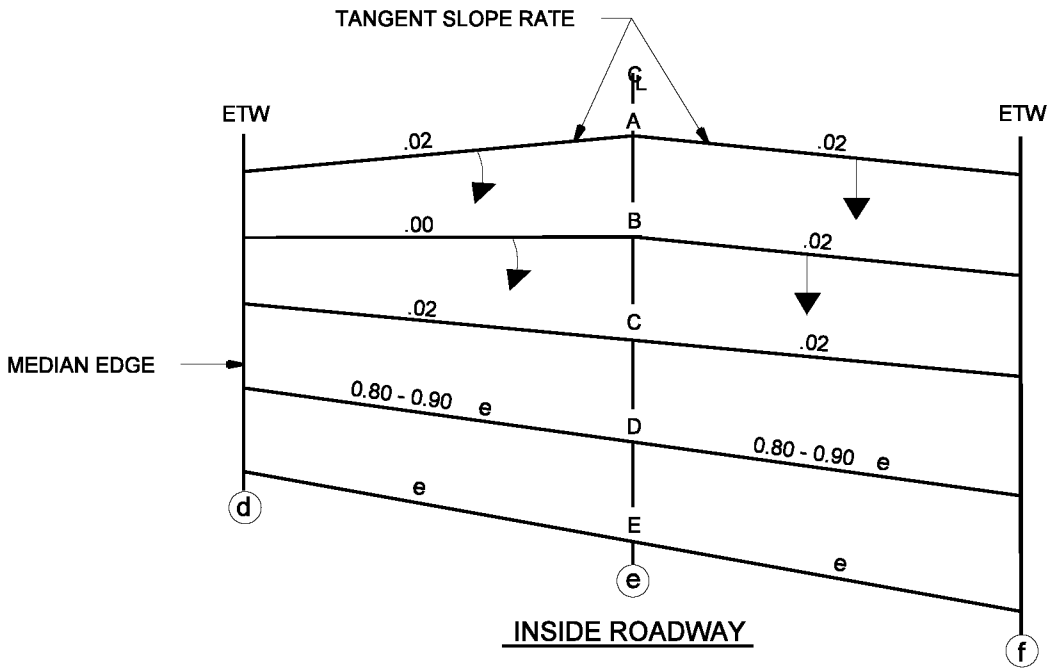

SUPERELEVATION DEVELOPMENT
(Four-Lane Divided, No Future Third Lane)

Figure 43-3 I
(Continued)