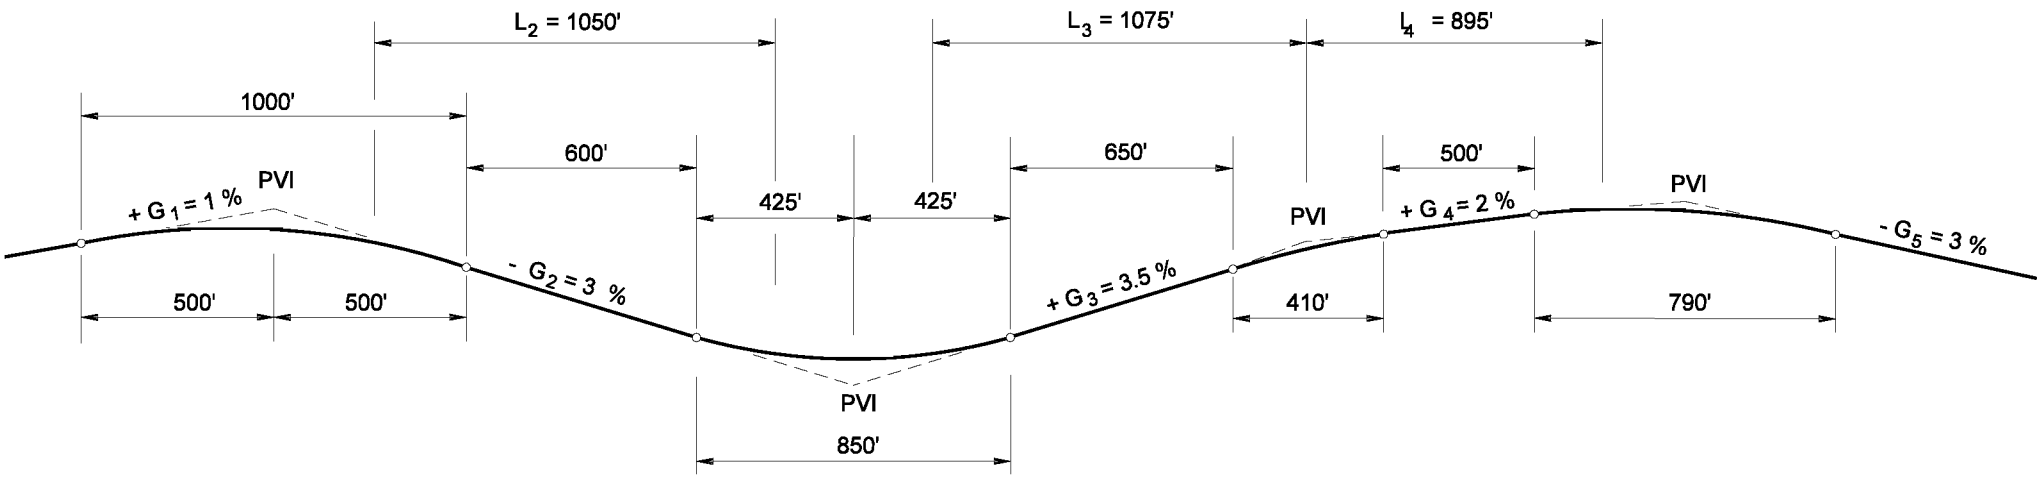

CRITICAL LENGTH OF GRADE CALCULATIONS
(Example 44-1.3)

Figure 44-1D