-A-

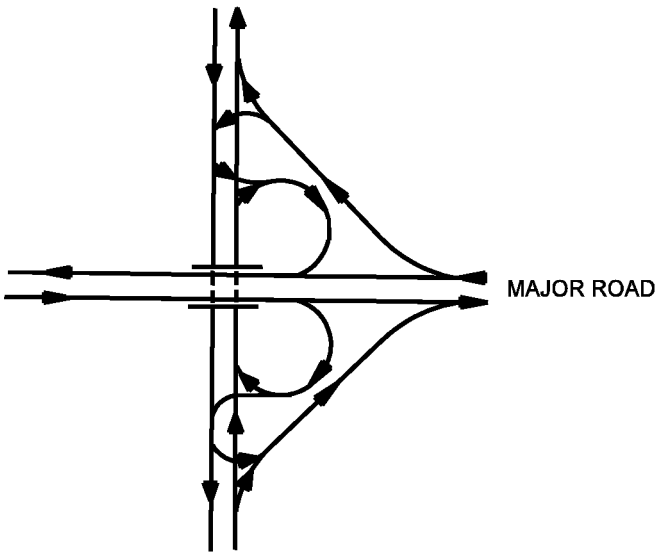

ON BOTH SIDES OF MAJOR ROAD

LEFT TURNS: NONE ON MAJOR ROAD
FOUR ON MINOR ROAD

TWO QUADRANTS ADJACENT

-B-

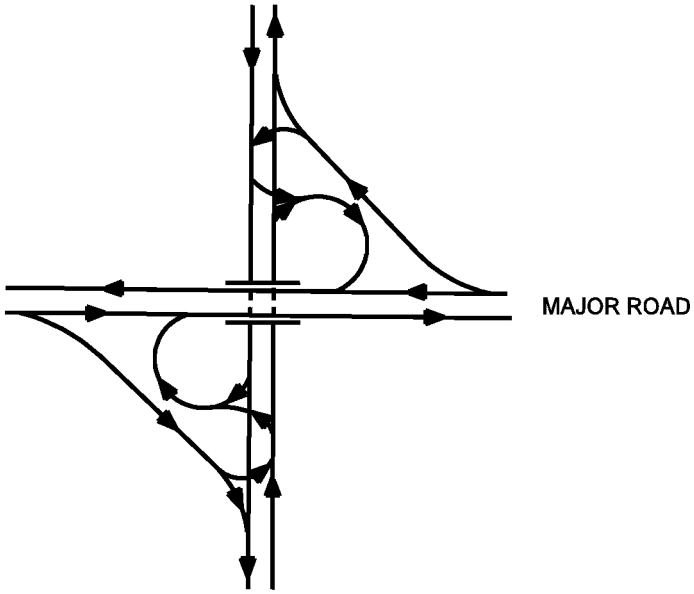

MAJOR ROAD EXITS ON NEAR SIDE

LEFT TURNS: NONE ON MAJOR ROAD
FOUR ON MINOR ROAD

TWO QUADRANTS
DIAGONALLY OPPOSITE

-C-

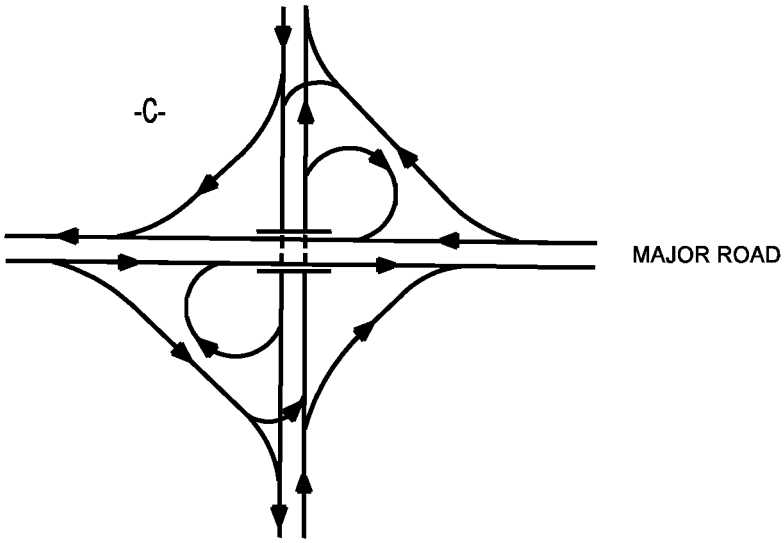

MAJOR ROAD EXITS ON NEAR SIDE

LEFT TURNS: NONE ON MAJOR ROAD
TWO ON MINOR ROAD

FOUR QUADRANTS

PARTIAL CLOVERLEAF ARRANGEMENTS

Figure 48-2F