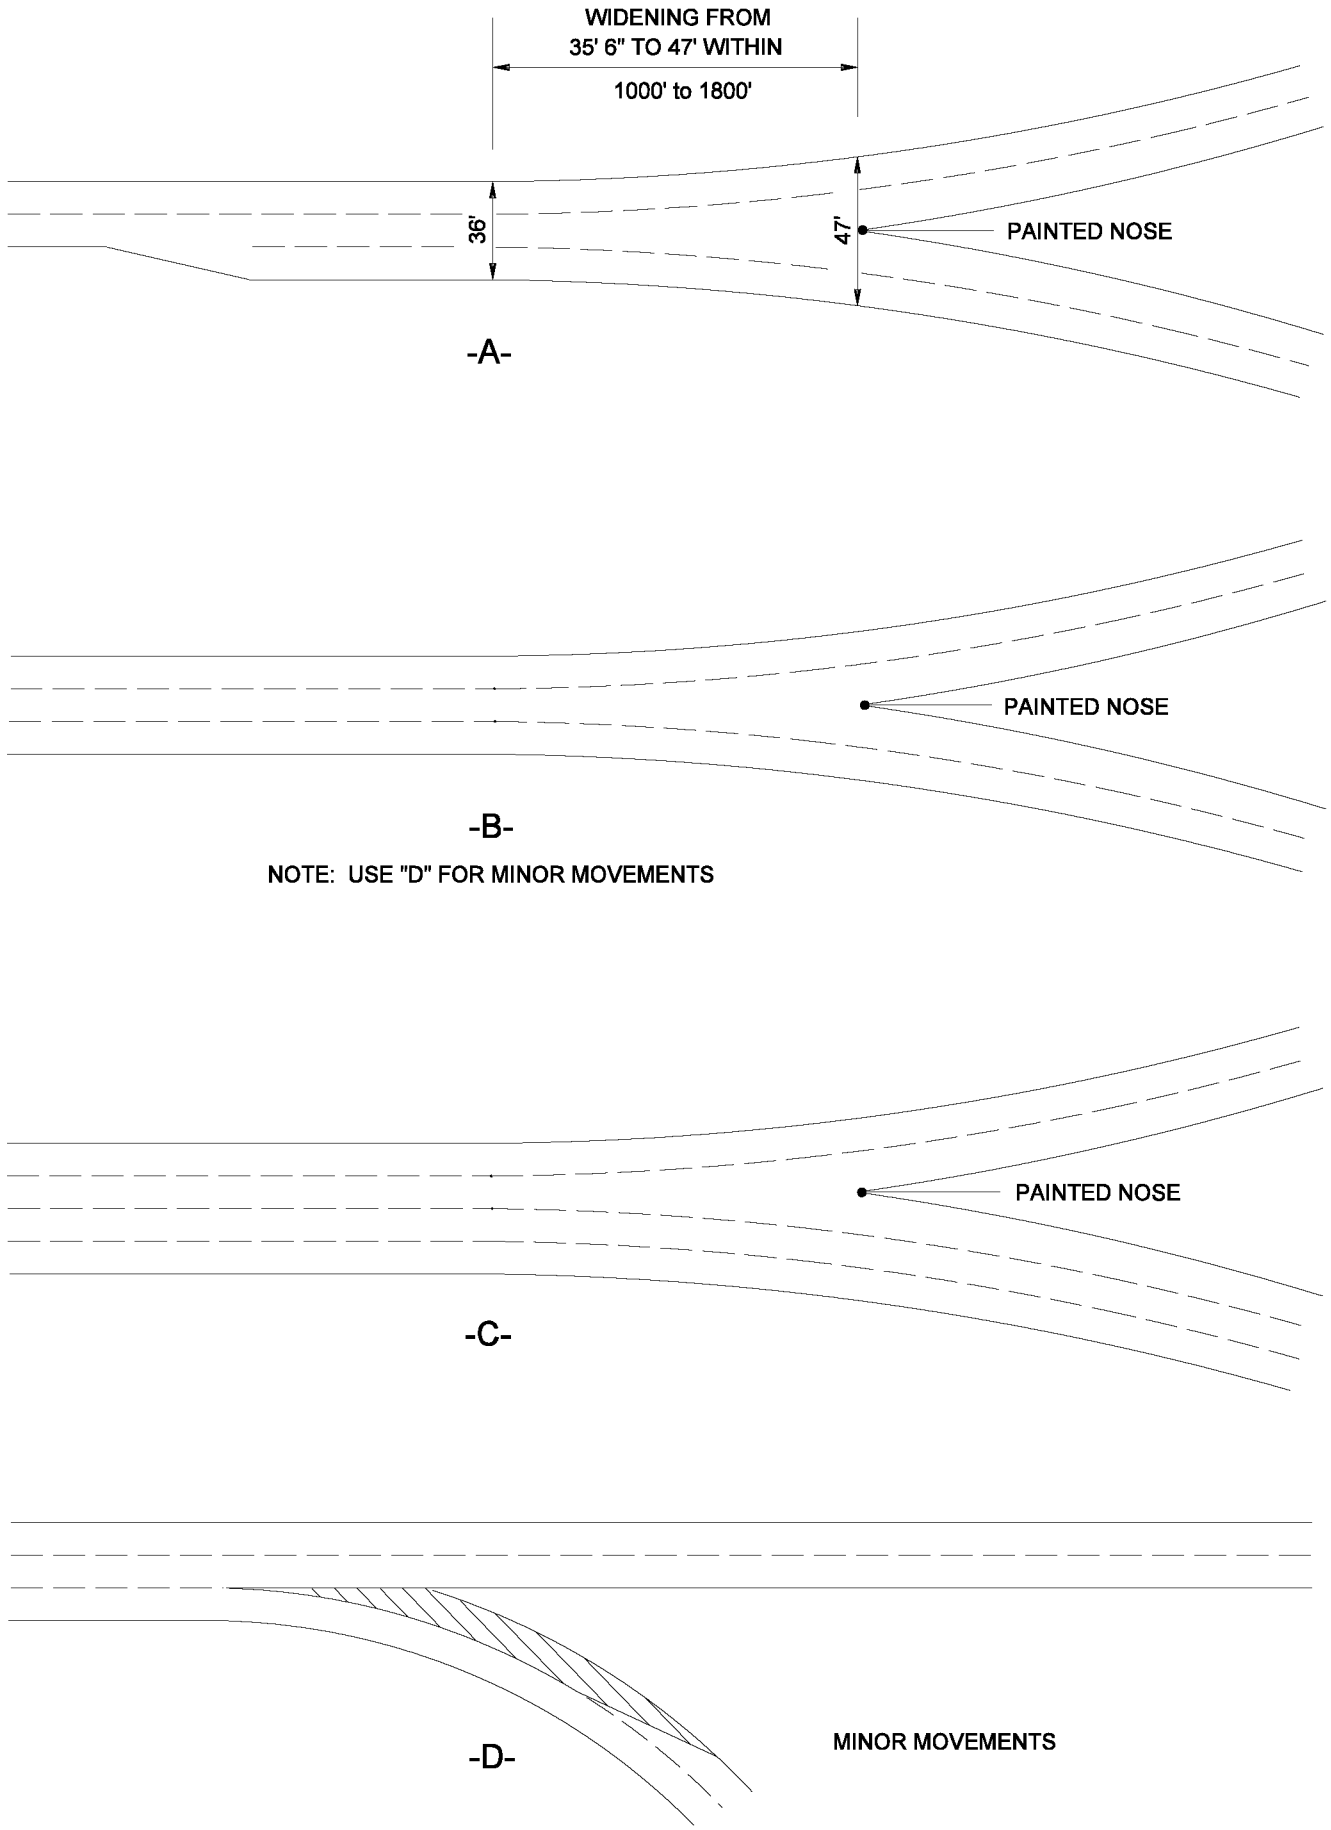

MAJOR FORKS FOR SYSTEM INTERCHANGES
(Typical Schematics)

Figure 48-4I