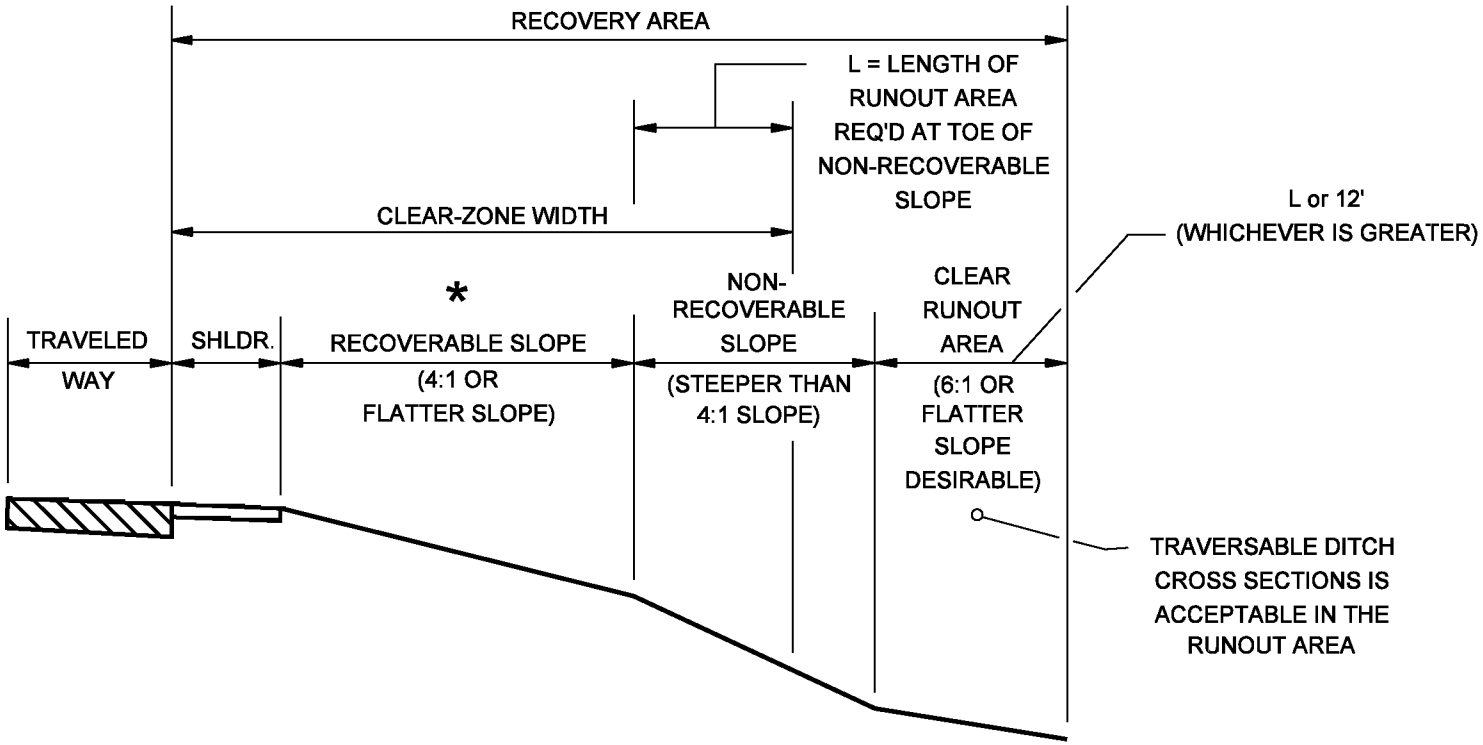

* - IF THIS SLOPE IS STEEPER THAN 4:1, THE CLEAR-ZONE DISTANCE SHOULD BE BASED ON THE SLOPE OF THE SHOULDER

CLEAR-ZONE APPLICATION FOR NON-RECOVERABLE FILL SLOPE

Figure 49-2F