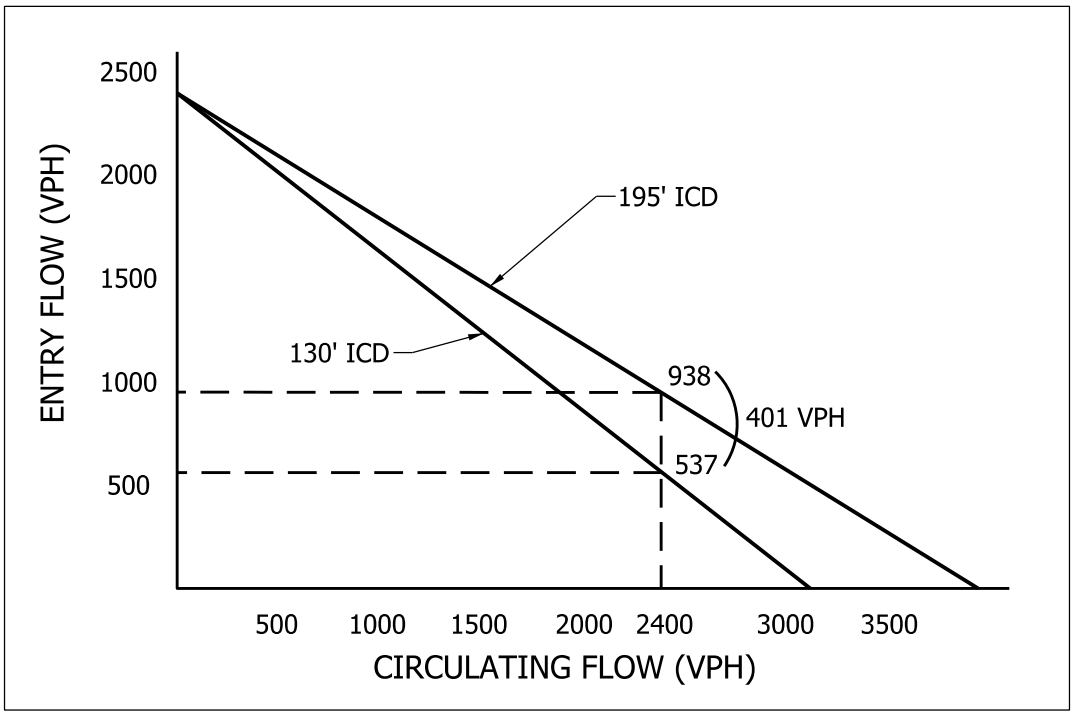

CAPACITY VS. INSCRIBED-CIRCLE DIAMETER

Figure 51-12 O