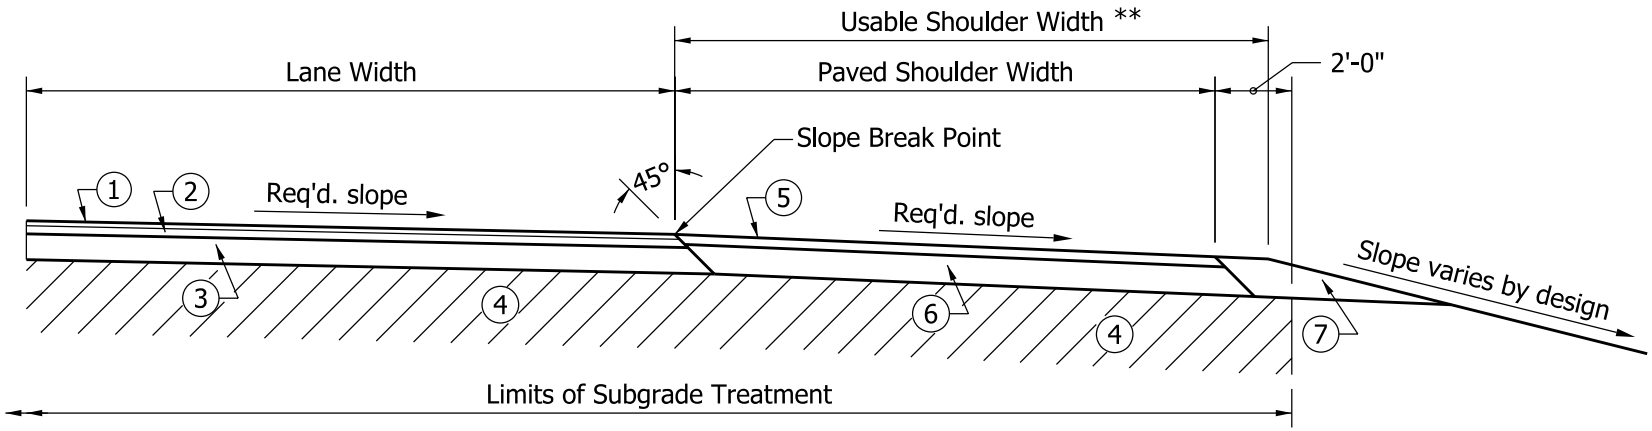

* Mainline (Section With Shoulders)

1. 165 lb/yd² HMA Surface 9.5 mm
2. 275 lb/yd² Min. HMA Intermediate 19.0 mm
3. 6" Min. Compacted Aggregate, Size No. 53, Base
4. Subgrade Treatment, Type _____

Shoulders

5. 330 lb/yd² HMA Surface 9.5 mm
6. 7 in. Min. Compacted Aggregate, Size No. 53, Base. Depth equals mainline HMA thickness minus 3 in. Or 5 & 6 may be replaced by 10 in. Min. Compacted Aggregate, Size No. 73

** 7. Variable-Depth Compacted Aggregate, Size No. 53 or No. 73

* See Section 52-9.02 to determine the appropriate HMA mixture designation.

** Earth may be substituted for compacted aggregate dependent on geometric requirements for the usable shoulder width outside the paved area.

COMPOSITE HMA / COMPACTED AGGREGATE PAVEMENT

Figure 52-13E