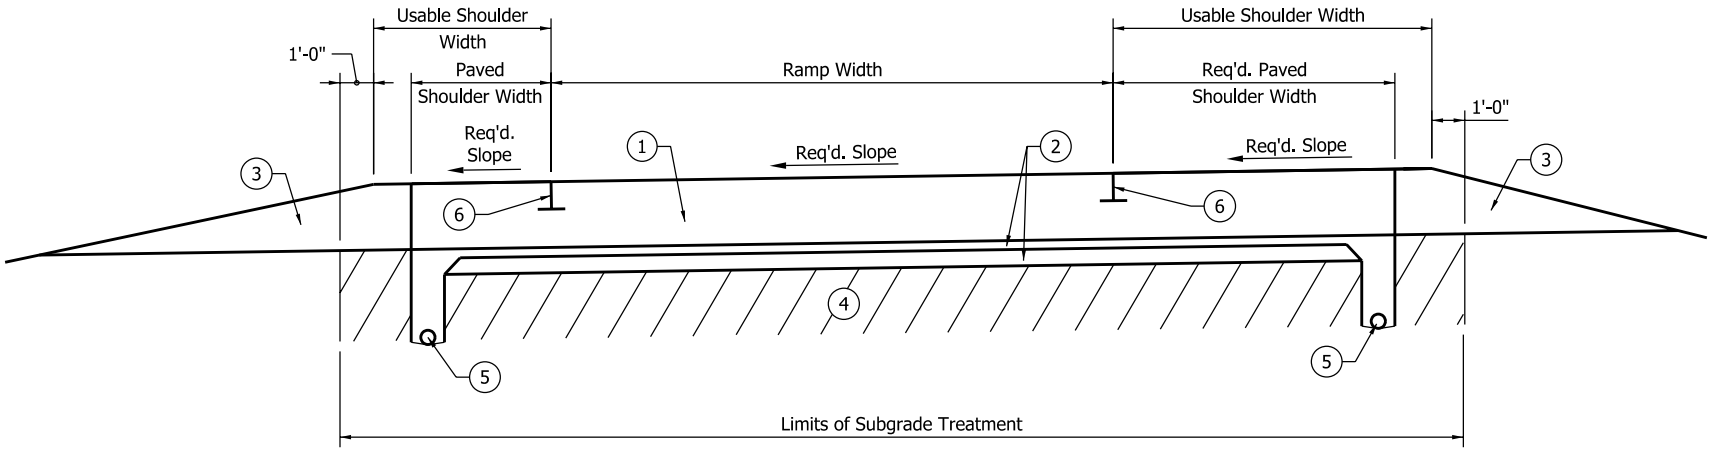

Ramp

1. PCCP
2. Subbase for PCCP (3 in. Coarse Aggregate, Size No. 8 on 6 in. Coarse Aggregate, Size No. 53)
3. Variable Depth Compacted Aggregate, Size No. 53
4. Subgrade Treatment, Type _____
5. Pipe, Type 4, Circular, 6 in.
6. Longitudinal Joint or Longitudinal Construction Joint. See Figure 52-13R for Pavement Joint Options.

PCCP RAMP

Figure 52-13T