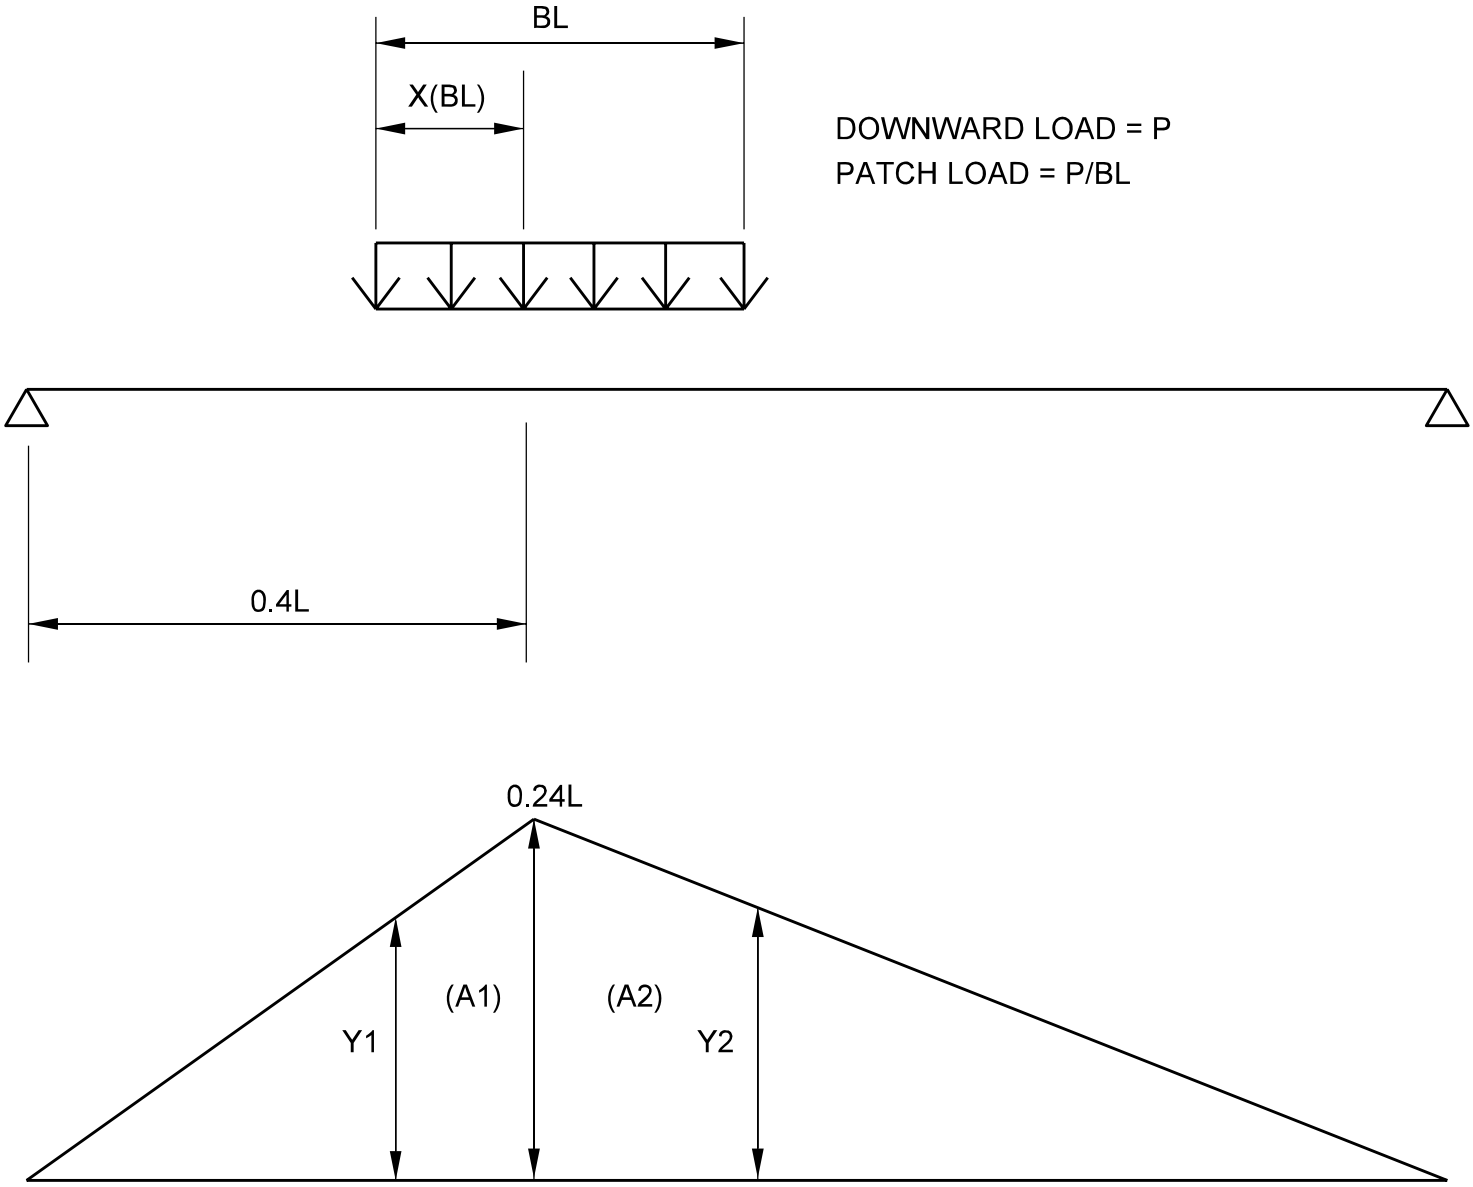

INFLUENCE LINE FOR MOMENT AT 0.4L POINT

PATCH LOADING - SIMPLE SPAN

Figure 61-2C