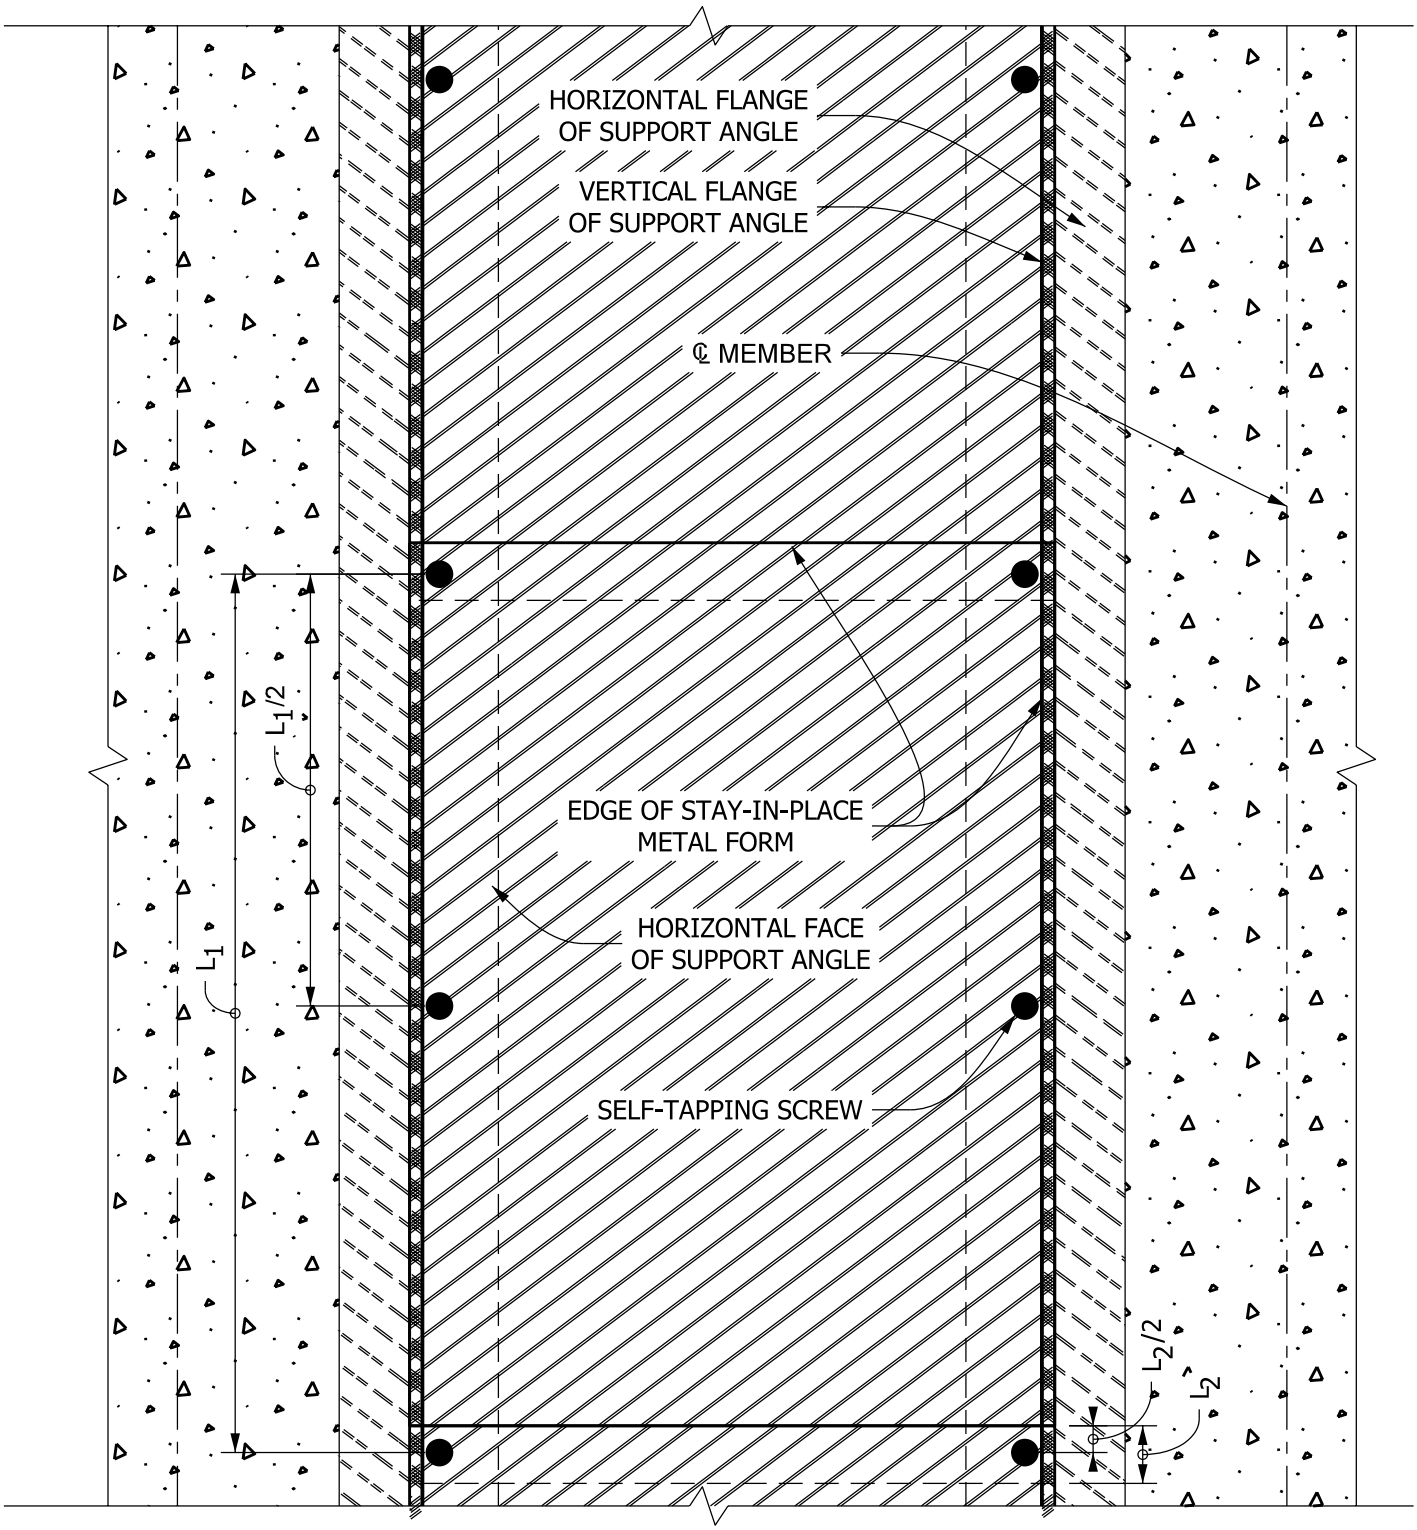

SELF-TAPPING SCREWS LOCATIONS
AT STRUCTURAL-MEMBER FILLETS

Figure 61-4C(1)