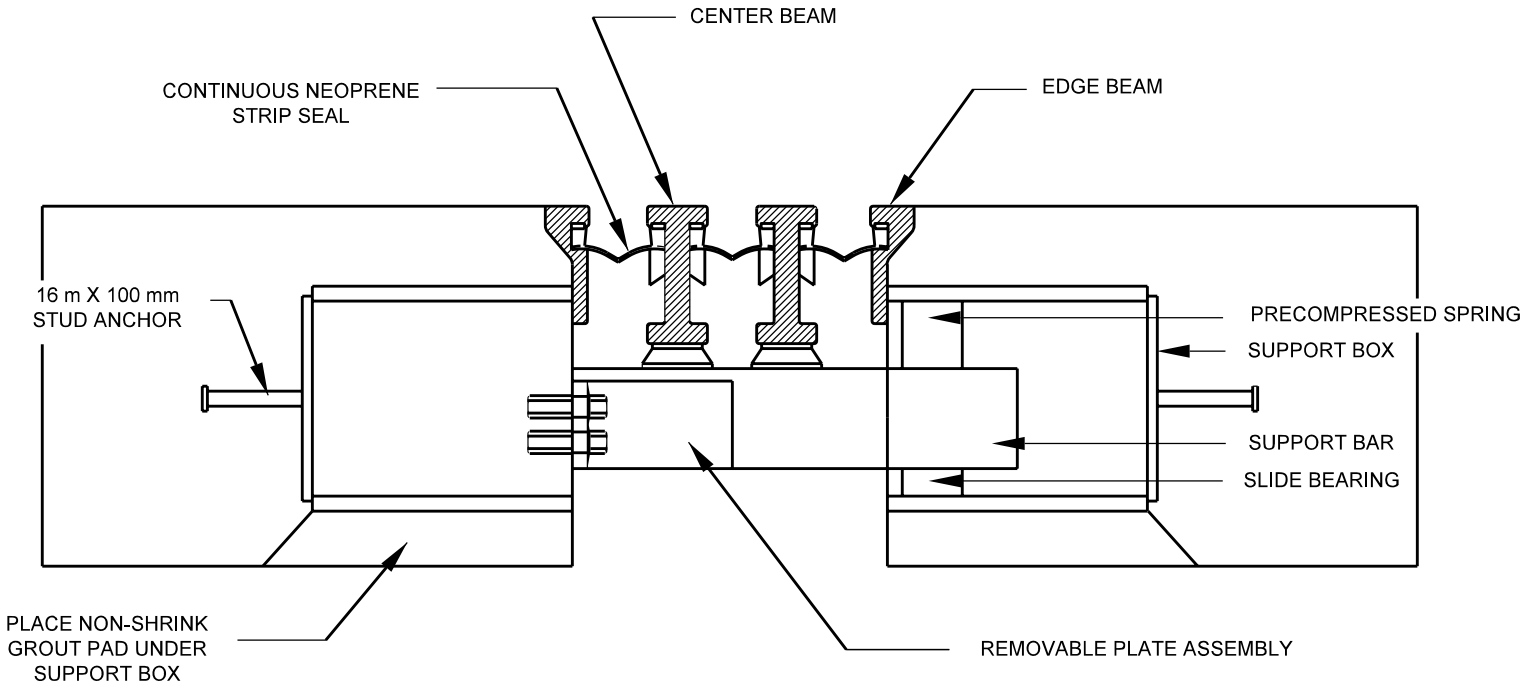

MODULAR EXPANSION JOINT

Figure 61-4H