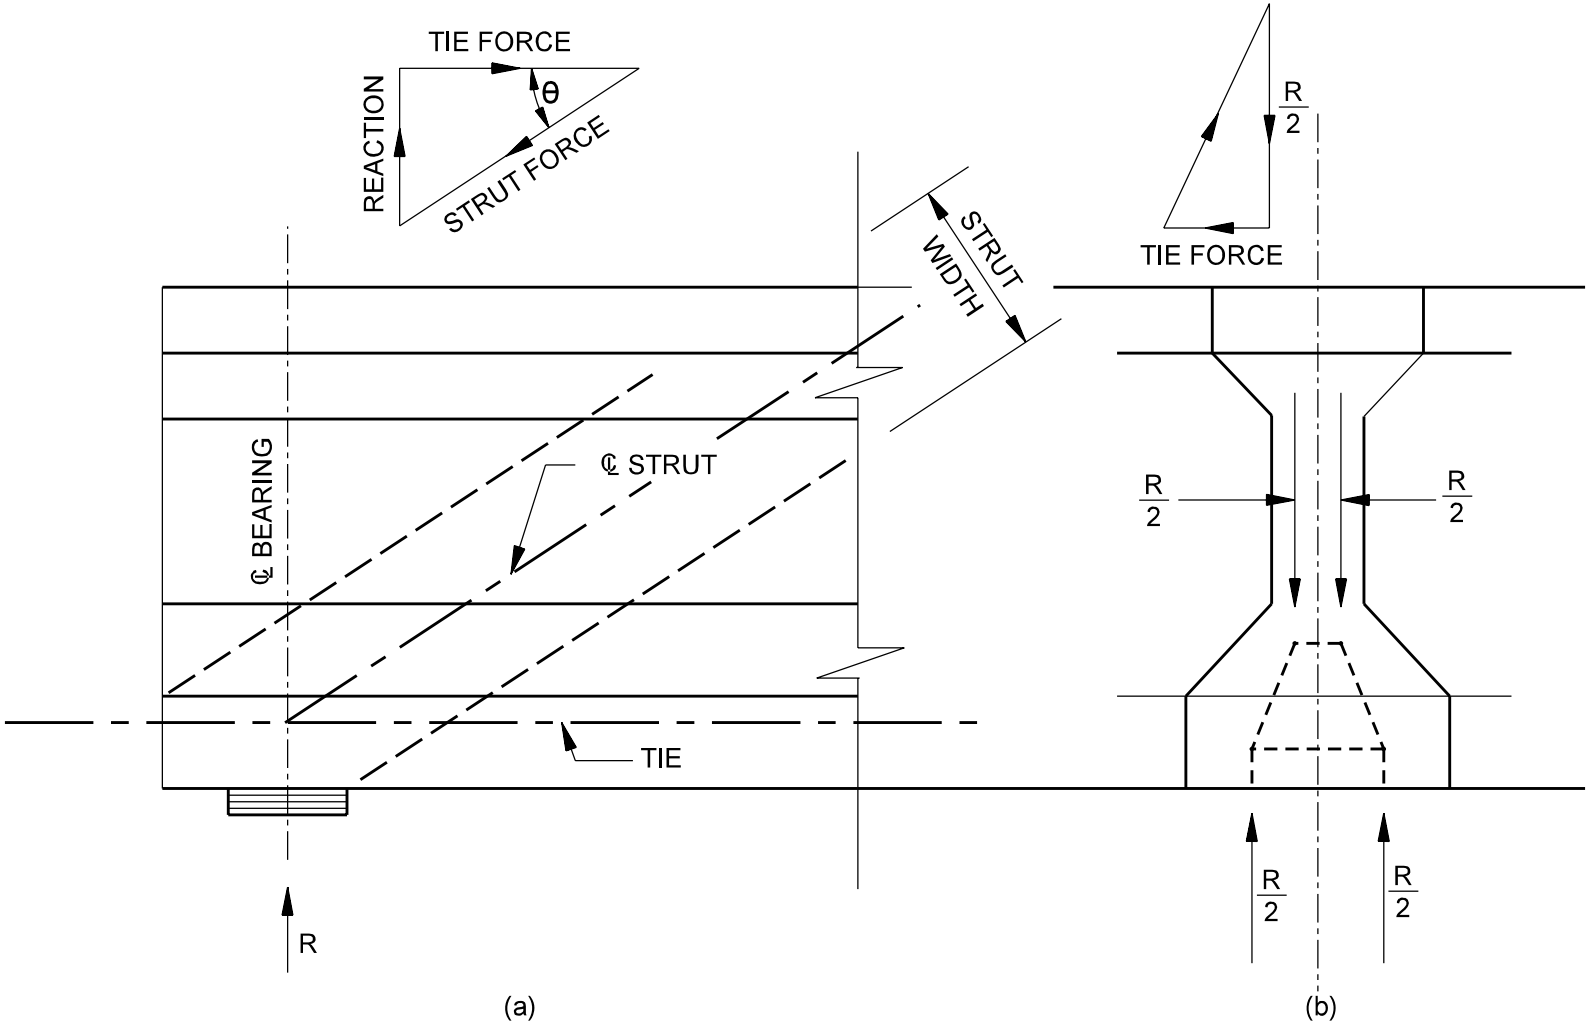

STRUT-AND-TIE MODEL FOR BEAM ENDS

Figure 62-1C