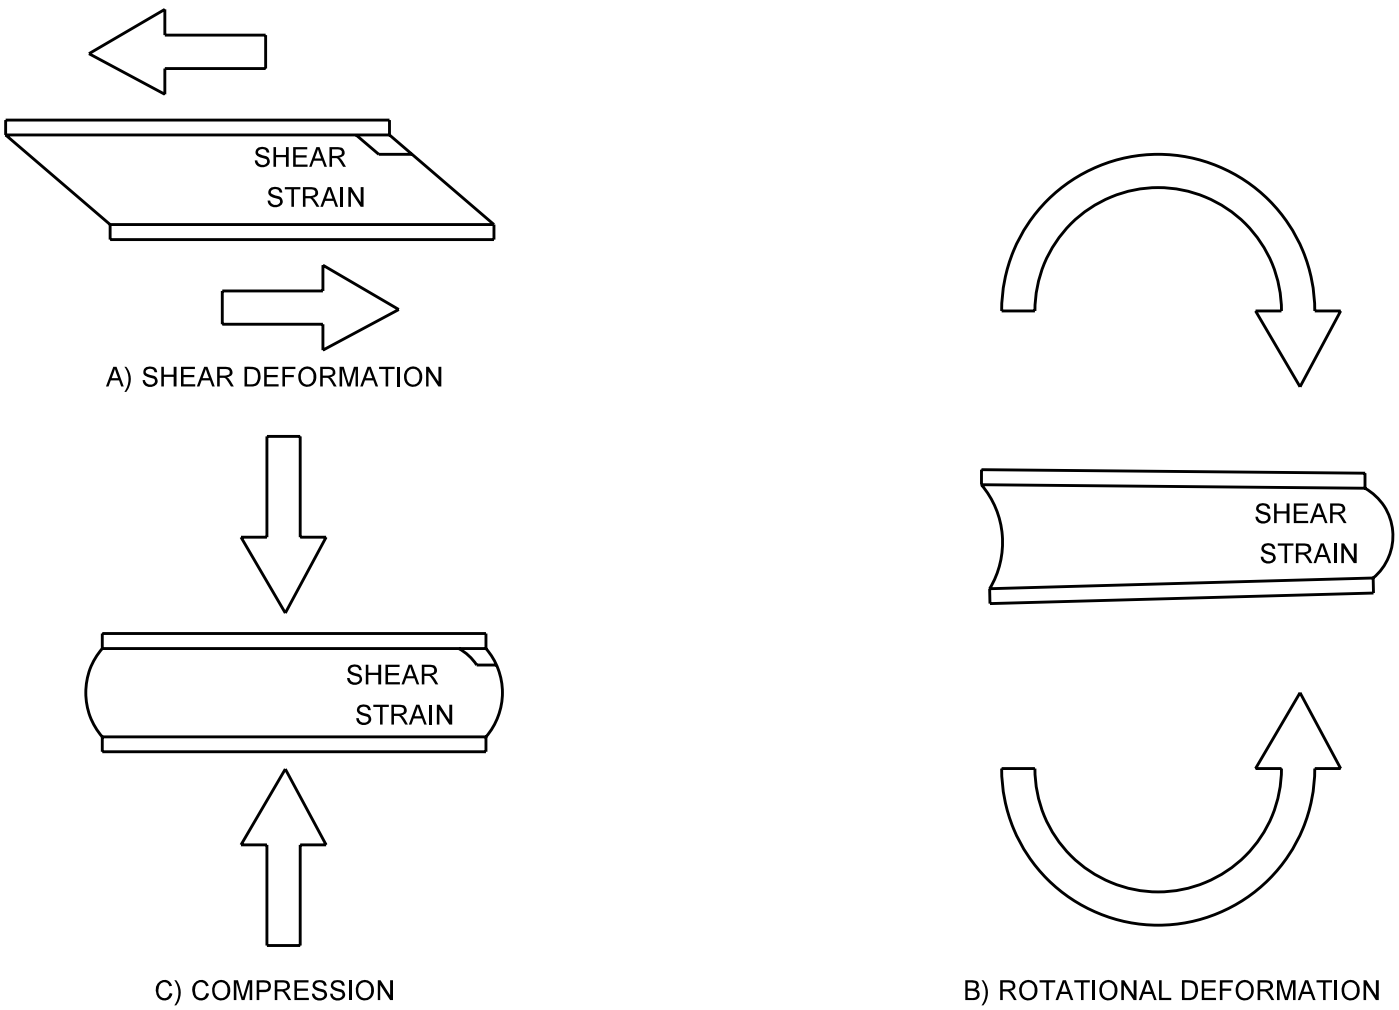

STRAINS IN A STEEL REINFORCED ELASTOMERIC BEARING

Figure 67-4B